




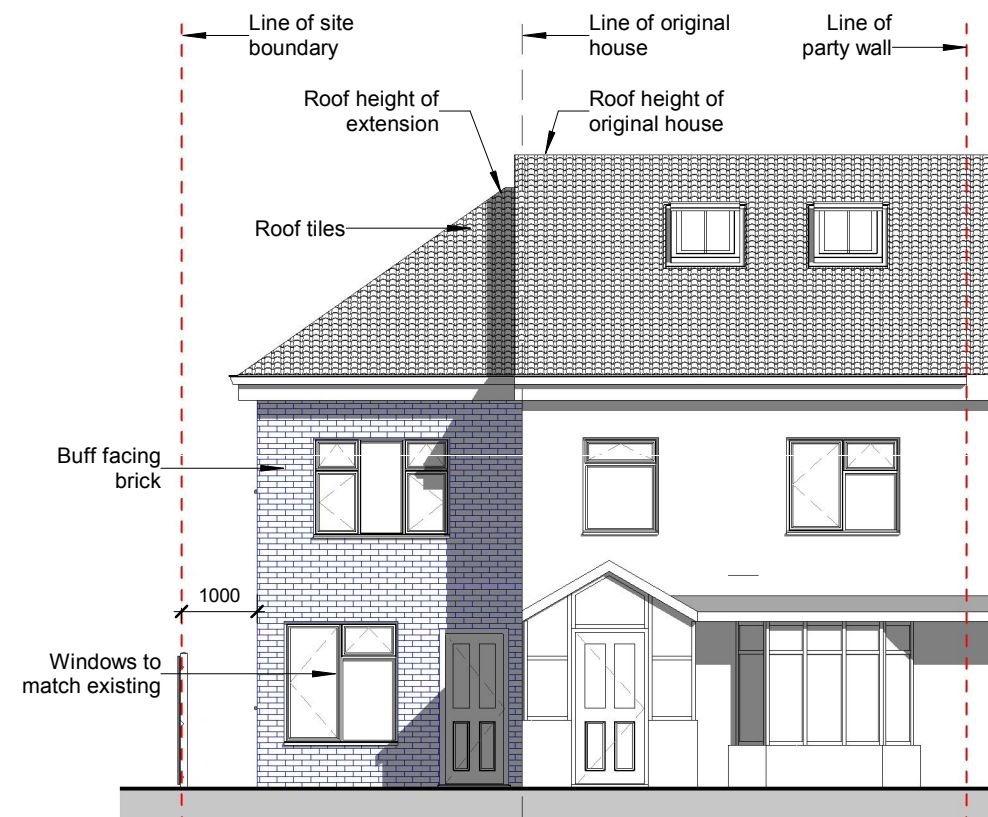

1 Front Elevation Option 2
1910-A-311 1 : 100

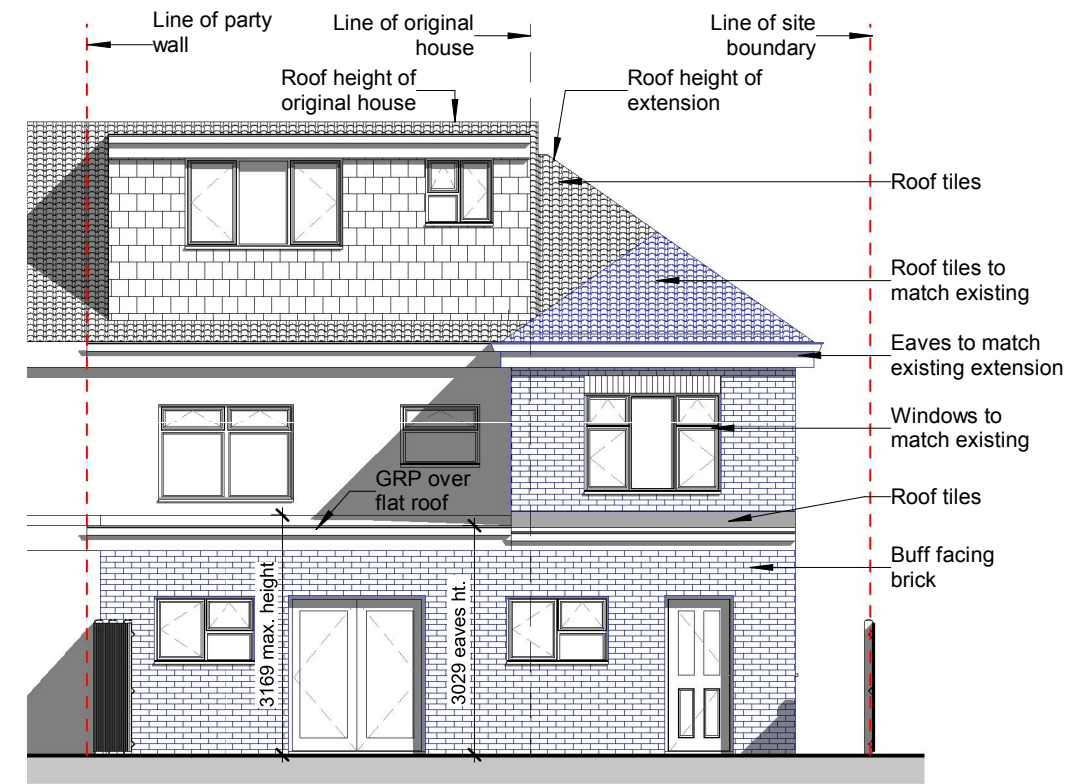

2 Rear Elevation Option 2
1910-A-311 1 : 100

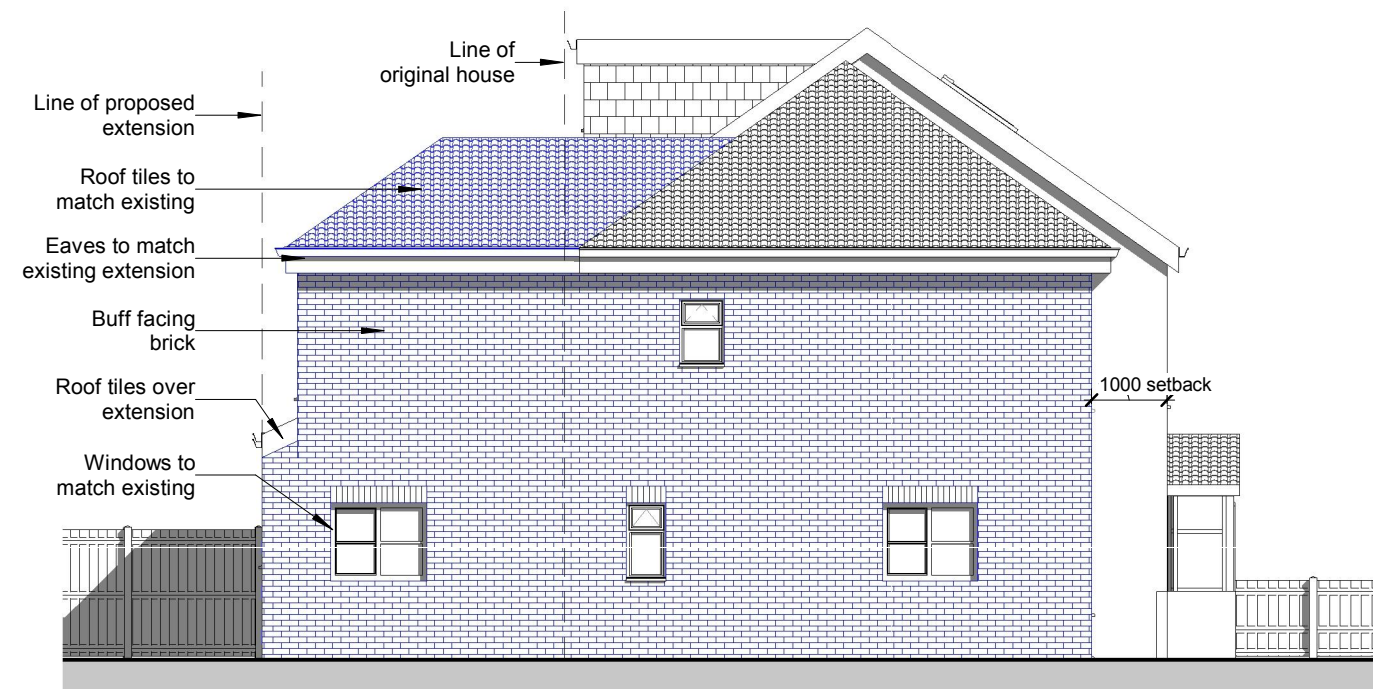

3 Side Elevation Option 2
1910-A-311 1 : 100

Rev. No.	Description	Date	Project:	Single storey rear extension, double storey side extension & conversion of dwelling into 2 dwellings 164, North Hyde Road, Hayes, UB3 4NH
			Client:	Mr. Nachhattar Singh
			Title:	Proposed Elevations Option 2
			Project No:	19P0511-010
			Scale:	1 : 100@A3
			Rev:	
			Drg No:	1910-A-311
			Date:	10/2019