



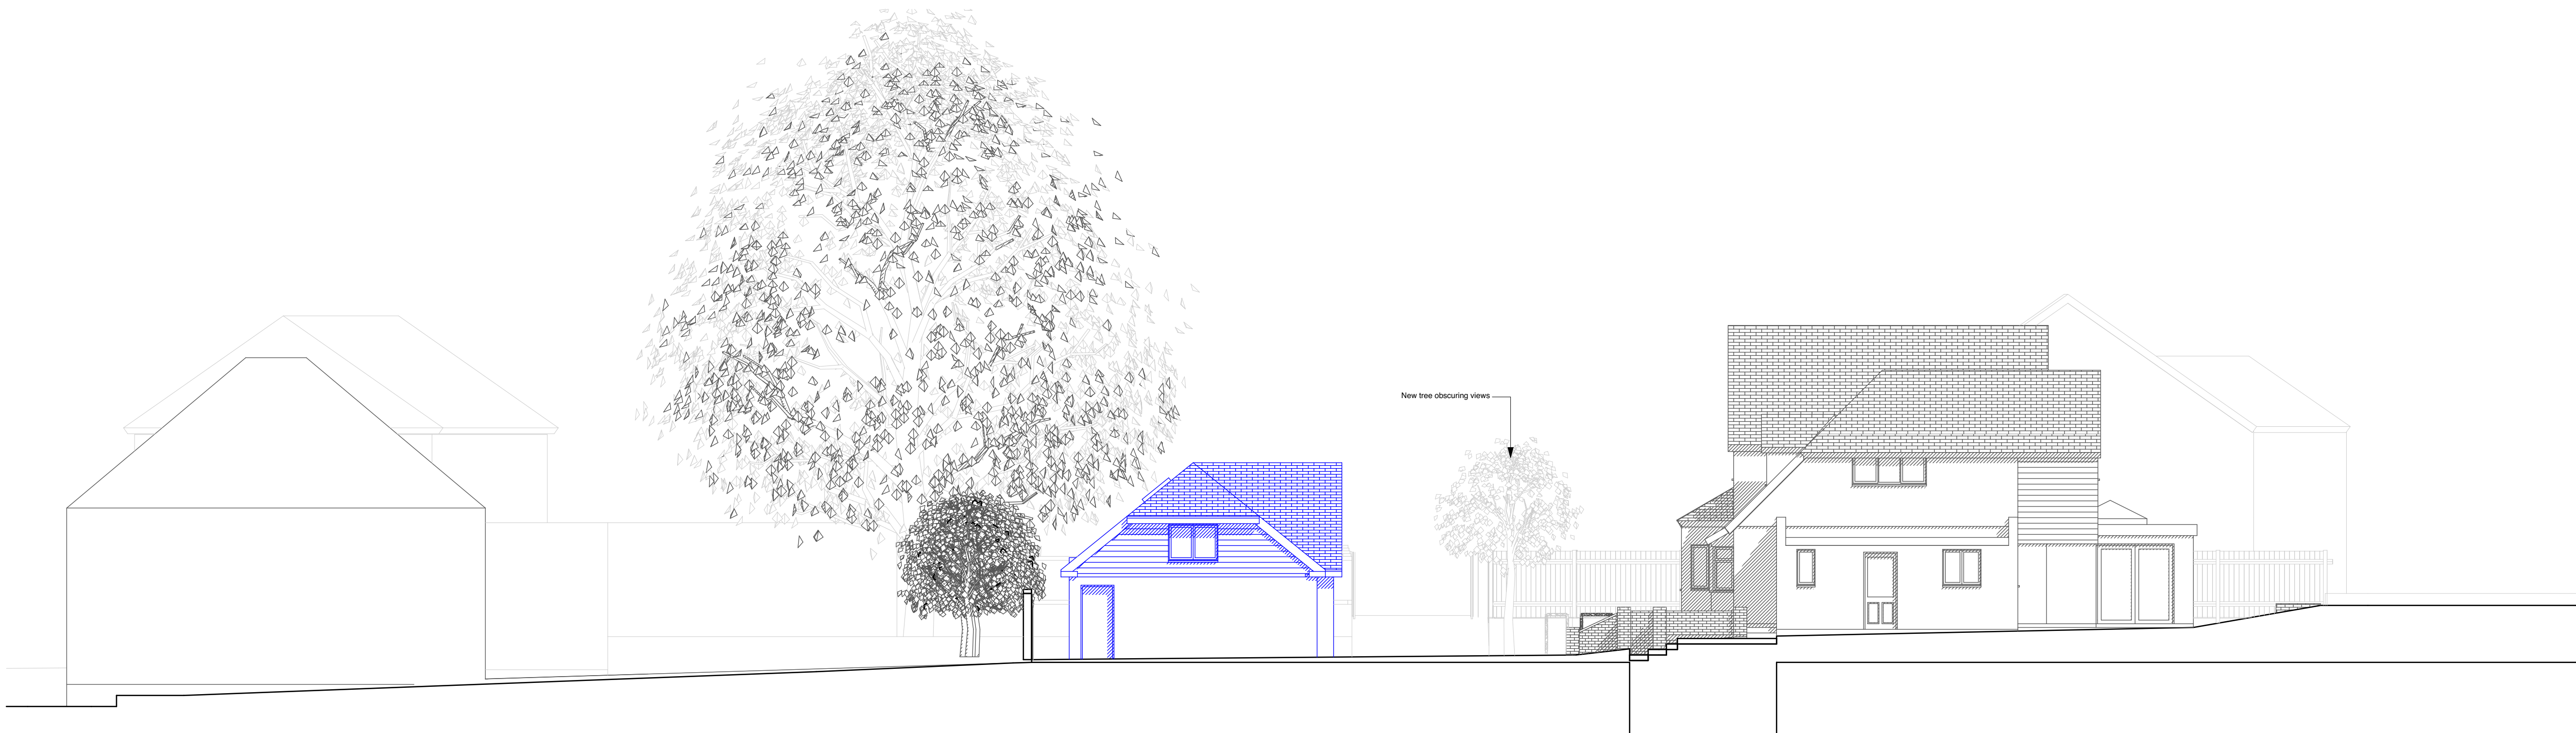

PROPOSED

NORTH ELEVATION

1:100

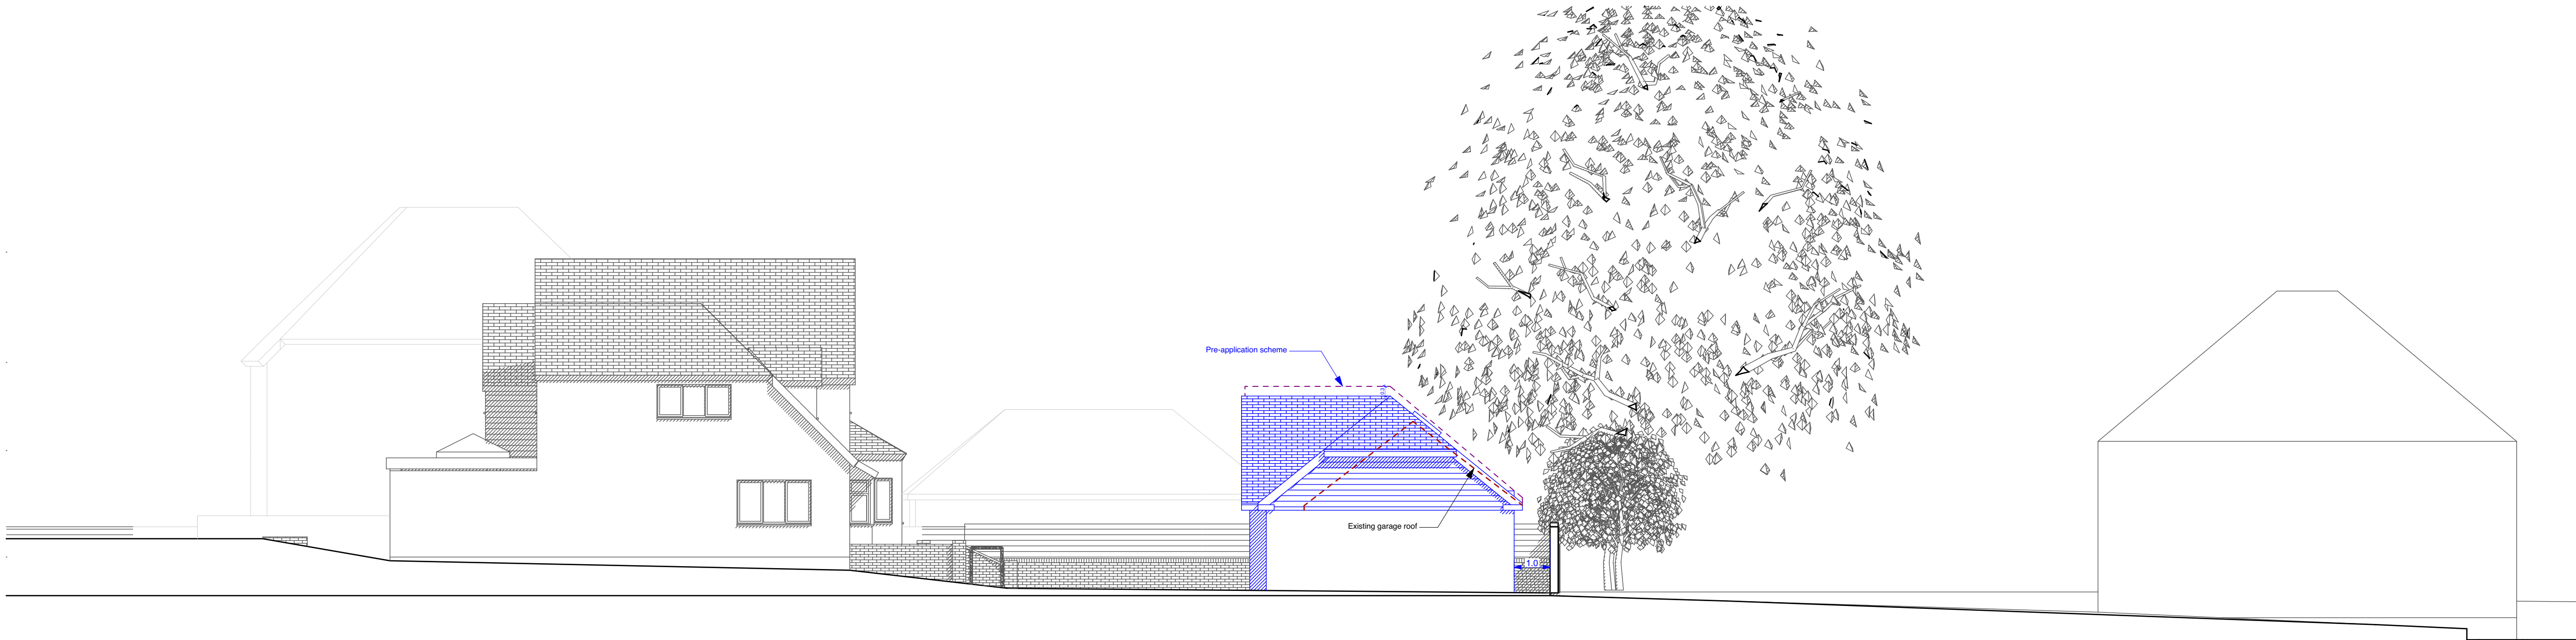

PROPOSED

SOUTH ELEVATION

1:100

Looking to extend your home?
Call for a free consultation today;
020 8954 6291
www.yooparchitects.co.uk
YOOP Architects, your local architect