

Notes:
Do not scale from this drawing, dimensions govern.
Contractors must check all dimensions on site.
Any discrepancies must be reported to the
Landscape Architect before proceeding.



Planting schedule

Trees						
Abb	Plant Name	Root Stock	Height (cm)	Girth (cm)	Size	Quantity
AO	Amelanchier alnifolia 'Obelisk'	RB	400 - 450	16-18cm	Extra Heavy Standard	6
BJ	Betula utilis 'Jacquemontii'	RB	450 - 550	20-25cm	Semi-mature	3
PCC	Pyrus calleryana 'Chanticleer'	RB	450 - 550	20-25cm	Semi-mature	4
AC	Acer campestre	RB	400 - 450	16-18cm	Extra Heavy Standard	5
SC	Salix caprea	RB	300 - 350	12-14cm	Heavy Standard	3

Mix A groundcover
Plant at 5/m2, to be planted as a random mix, in single species groups of minimum 3 No
Setting out to be agreed with the landscape architect before planting begins

Planting mix A												
Plant Name	Root Stock	Height (cm)	Density	A1	A2	A3	A4	A5	A6	A7	A8	
Hebe albidan	2L	30-45cm high	5/m2	18	14	17	11	17	25	63	116	
Olearia hastii	2L	30-45cm high	5/m2	18	14	17	11	17	25	63	116	
Rosa kent	2L	30-45cm high	5/m2	18	14	17	11	17	25	63	116	
Sarcococca confusa	2L	30-45cm high	5/m2	18	14	17	11	17	25	63	116	
Spiraea thunbergii	2L	30-45cm high	5/m2	18	14	17	11	17	25	63	116	


Single species bed					
Abb	Plant Name	Root Stock	Height (cm)	Density	Quantity
SH	Sarcococca hookeriana 'Humilis'	2L	30-45cm high	5/ml	50

Native shrub and tree mix
planted at 4/m2, planted in minimum of 3 of a single species except Rosa cania
Setting out to be agreed with the landscape architect before planting begins

Native planting mix B				
Plant Name	Root Stock	Height (cm)	% mix	Quantity
Acer campestre	90-120cm	BR	15	180
Cornus alba	90-120cm	BR	10	120
Corylus avellana	90-120cm	BR	15	180
Crataegus monogyna	90-120cm	BR	30	359
Prunus avium	90-120cm	BR	10	120
Rosa canina	90-120cm	BR	10	120
Viburnum opulus	90-120cm	BR	10	120

Native hedge
planted 7 per ml in a double staggered row, planted in minimum of 3 of a
single species except Rosa canina
Setting out to be agreed with the landscape architect before planting begins

Native hedge mix				
Plant Name	Root Stock	Height (cm)	% mix	Quantity
Acer campestre	90-120cm	BR	15	107
Corylus avellana	90-120cm	BR	15	107
Crataegus monogyna	90-120cm	BR	40	285
Prunus padus	90-120cm	BR	10	71
Rosa canina	90-120cm	BR	10	71
Viburnum opulus	90-120cm	BR	10	71

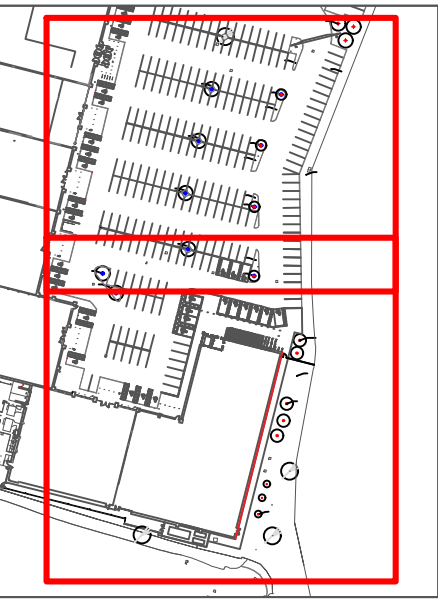

Location Plan NTS

Soft Landscape Key

Existing tree to be retained

Proposed Trees
Pyrus calleryana 'Chanticleer' (PCC)
Betula Jacquemontii (BJ)
Ultimate height and spread 8x3m after 25 years

Proposed trees
Amelanchier alnifolia 'Obelisk'
Ultimate height and spread 8x2.5m after 25 years

Proposed trees
Acer campestre
Ultimate height and spread 12m x 4-8m after 25 years

Proposed trees
Salix caprea Ultimate height and spread 2.5 x 2.5m after 25 years

Groundcover mix A

Single species planting

Native hedge

Proposed native shrub mix

Metal tree guards: 'Swaledale' 1800mm high x 500mm dia with 400mm ground fixing legs
Refer to specification for further detail.

Lighting columns (Existing)
LC

N

INVESTORS IN PEOPLE Gold OFR 2020

Soft Landscape Plan 01 of 02

Planning

Client
British Airways Pension Fund

Project
Hayes Bridge Retail Park, Uxbridge

Date	05/08/2020	Drawn by	SD	Authorised	-
Drawing No	190139-LP-02	Rev	A	Scale	1:200@A1

B	Updated layout	SD	06/10/20
A	Updated layout	SD	23/09/20
REV	Description	Drawn	Date



The Barn, FeltimoresPark, Chalk Lane, Harlow, Essex CM17 0PF
0845 094 3268 | info@tma-consultants.co.uk
www.timmoayaassociates.co.uk

arboriculture ecology landscape innovation