

Notes:
Do not scale from this drawing, dimensions govern.
Contractors must check all dimensions on site.
Any discrepancies must be reported to the
Landscape Architect before proceeding.



Planting schedule

Trees						
Abb	Plant Name	Root Stock	Height (cm)	Girth (cm)	Size	Quantity
AO	Amelanchier alnifolia 'Obelisk'	RB	400 - 450	16-18cm	Extra Heavy Standard	6
BJ	Betula utilis 'Jacquemontii'	RB	450 - 550	20-25cm	Semi-mature	3
PCC	Pyrus calleryana 'Chanticleer'	RB	450 - 550	20-25cm	Semi-mature	4
AC	Acer campestre	RB	400 - 450	16-18cm	Extra Heavy Standard	5
SC	Salix caprea	RB	300 - 350	12-14cm	Heavy Standard	3

Mix A groundcover
Plant at 5/m2, to be planted as a random mix, in single species groups of minimum 3 No
Setting out to be agreed with the landscape architect before planting begins

Planting mix A												
Plant Name	Root Stock	Height (cm)	Density	A1	A2	A3	A4	A5	A6	A7	A8	A9
Hebe albican	2L	30-45cm high	5/m2	18	14	17	11	17	25	63	56	17
Olearia haastii	2L	30-45cm high	5/m2	18	14	17	11	17	25	63	56	17
Rosa kent	2L	30-45cm high	5/m2	18	14	17	11	17	25	63	56	17
Sarcococca confusa	2L	30-45cm high	5/m2	18	14	17	11	17	25	63	56	17
Spiraea thunbergii	2L	30-45cm high	5/m2	18	14	17	11	17	25	63	56	17

Single species bed					
Abb	Plant Name	Root Stock	Height (cm)	Density	Quantity
SH	Sarcococca hookeriana 'Humilis'	2L	30-45cm high	5/ml	50

Native shrub and tree mix
planted at 4/m2, planted in minimum of 3 of a single species except Rosa cania
Setting out to be agreed with the landscape architect before planting begins


Native planting mix B				
Plant Name	Root Stock	Height (cm)	% mix	Quantity
Acer campestre	90-120cm	BR	15	212
Cornus alba	90-120cm	BR	10	141
Corylus avellana	90-120cm	BR	15	212
Crataegus monogyna	90-120cm	BR	30	424
Prunus avium	90-120cm	BR	10	141
Rosa canina	90-120cm	BR	10	141
Viburnum opulus	90-120cm	BR	10	141

Climbers to screen				
Plant Name	Root Stock	Height (cm)	Density	Quantity
Hedera helix	3L	80-90cm high	4/ml	37
Hedera helix 'White ripple'	3L	80-90cm high	4/ml	37

Refer to drawing URB-HB 08 90 01-D01 for screen details


Native hedge
planted 7 per ml in a double staggered row, planted in minimum of 3 of a
single species except Rosa canina
Setting out to be agreed with the landscape architect before planting begins

Native hedge mix				
Plant Name	Root Stock	Height (cm)	% mix	Quantity
Acer campestre	90-120cm	BR	15	90
Corylus avellana	90-120cm	BR	15	90
Crataegus monogyna	90-120cm	BR	40	238
Prunus padus	90-120cm	BR	10	60
Rosa canina	90-120cm	BR	10	60
Viburnum opulus	90-120cm	BR	10	60

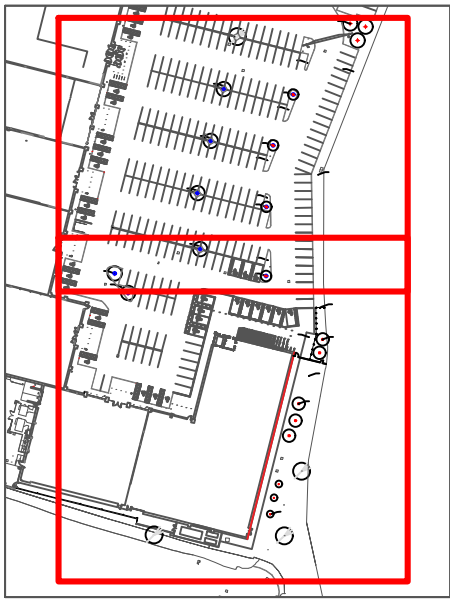


Location Plan NTS


Soft Landscape Key

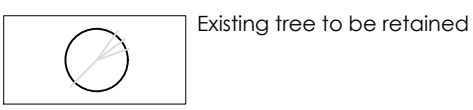


Existing tree to be retained

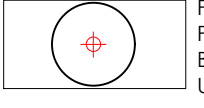


Proposed Trees
Pyrus calleryana 'Chanticleer' (PCC)
Betula Jacquemontii (BJ)
Ultimate height and spread 8x3m after 25 years

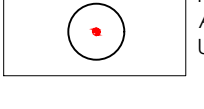

Proposed trees
Amelanchier alnifolia 'Obelisk'
Ultimate height and spread 8x2.5m after 25 years

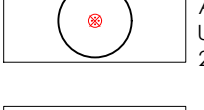

Proposed trees
Acer campestre
Ultimate height and spread 12m x 4-8m after 25 years

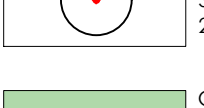

Proposed trees
Salix caprea Ultimate height and spread 2.5 x 2.5m after 25 years



Groundcover mix A



Single species planting




Native hedge



Climbers



Proposed native shrub mix

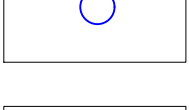

Metal tree guards: 'Swaledale' 1800mm high x 500mm dia with 400mm ground fixing legs
Refer to specification for further detail.



Lighting columns (Existing)



Soft Landscape Plan 01 of 02 Planning

Client
British Airways Pension Fund

Project
Hayes Bridge Retail Park, Uxbridge

Date
05/08/2020

Drawing No
190139-LP-02

Drawn by
SD

Rev
C

Authorised
-

Scale
1:200@A1

C	Climbers added to screen	SD	17/02/21
B	Updated layout	SD	06/10/20
A	Updated layout	SD	23/09/20
REV	Description	Drawn	Date



The Barn, Feltham, Chalk Lane, Harlow, Essex CM17 0PF

0845 094 3268 | info@tma-consultants.co.uk

www.timmoayaassociates.co.uk

arboriculture ecology landscape innovation