



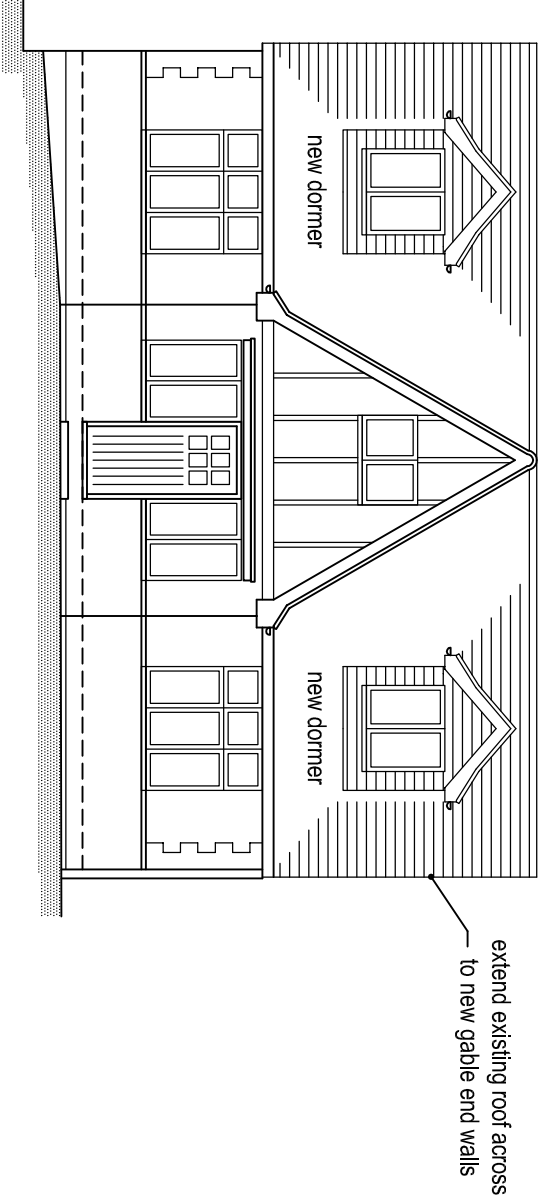


north elevation

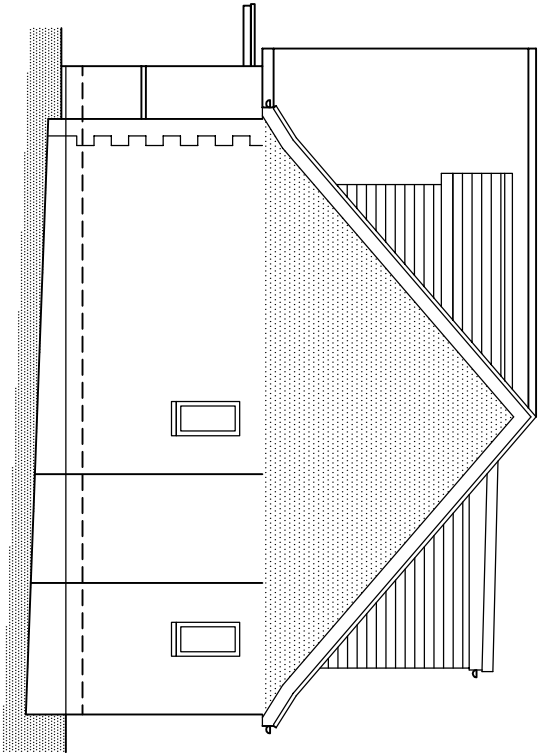


west elevation



materials to be similar in appearance to the existing house
all work to comply with current building regs & allied legislation
all dimensions shown in millimetres
this drawing is not to be scaled

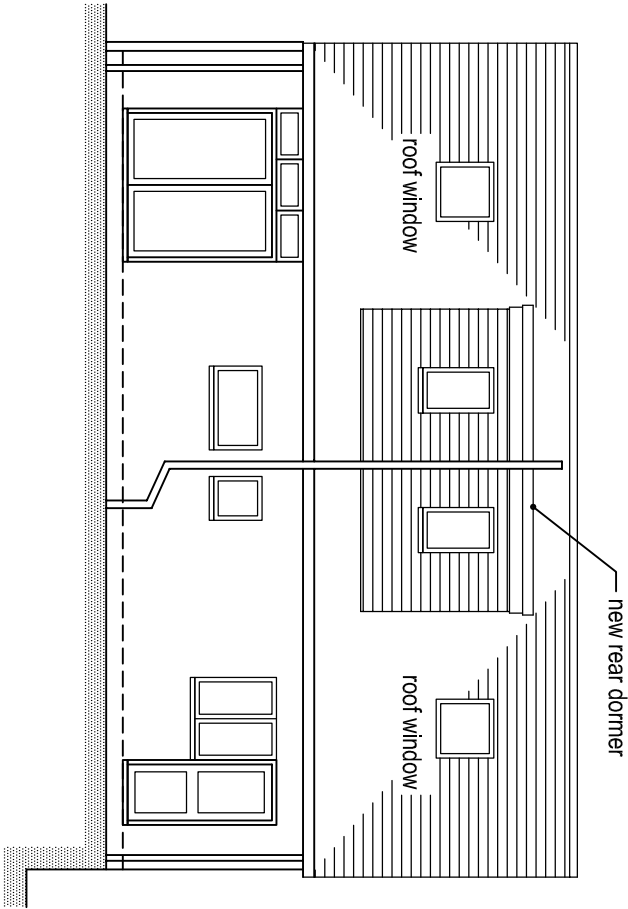

south elevation

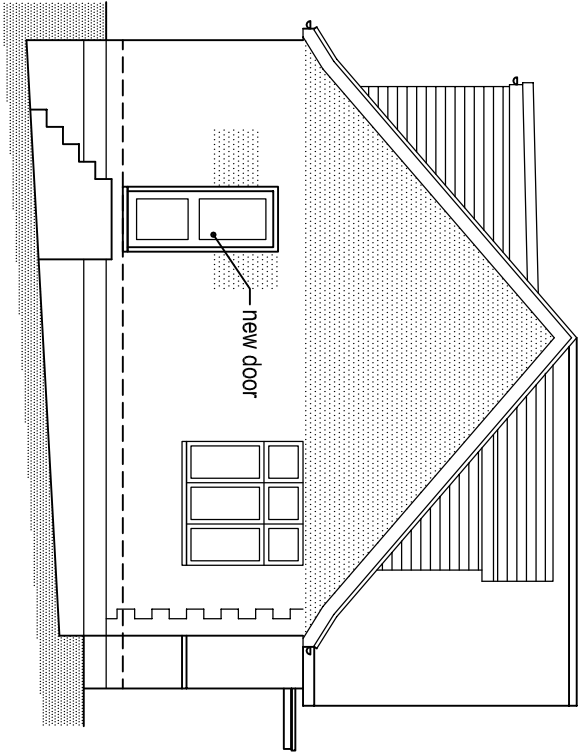

east elevation