




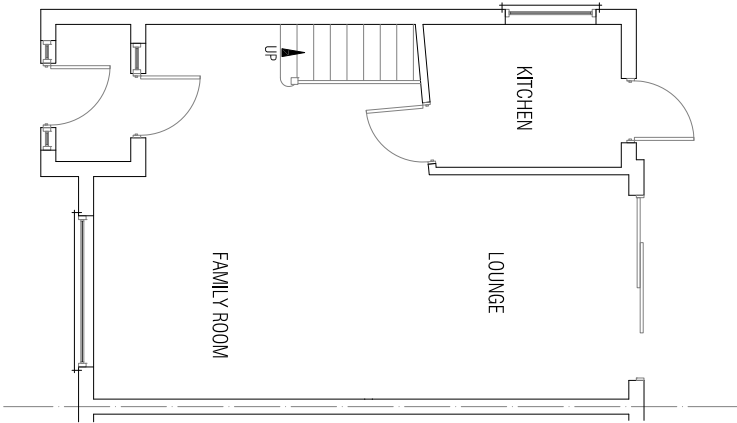


GROUND FLOOR PLAN

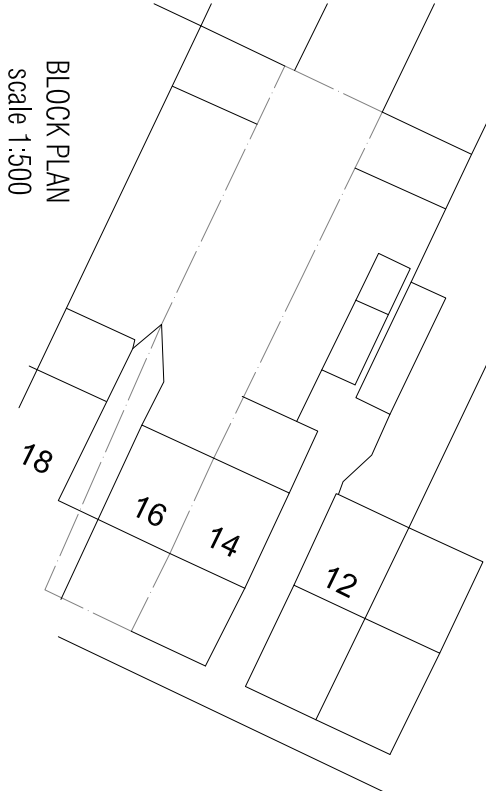


BLOCK PLAN
scale 1:500

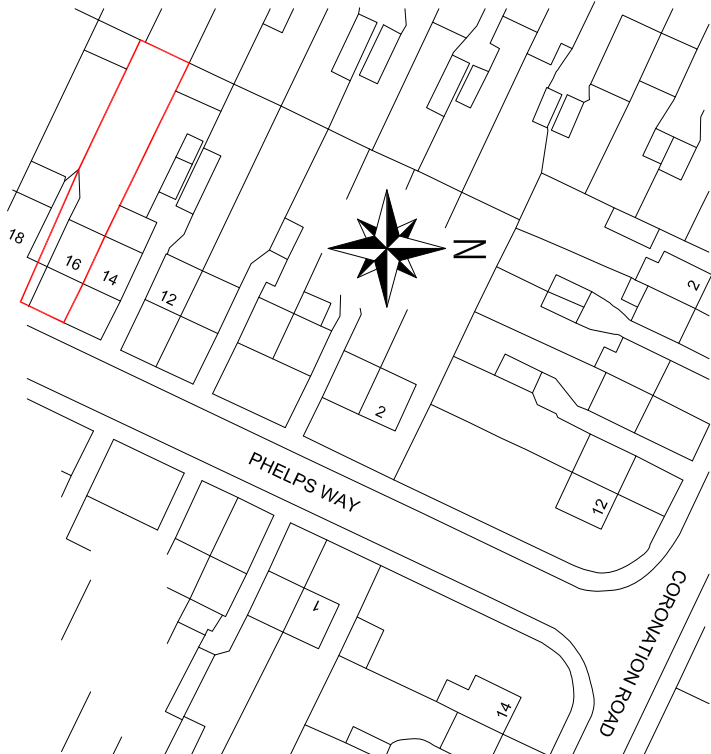

Metres

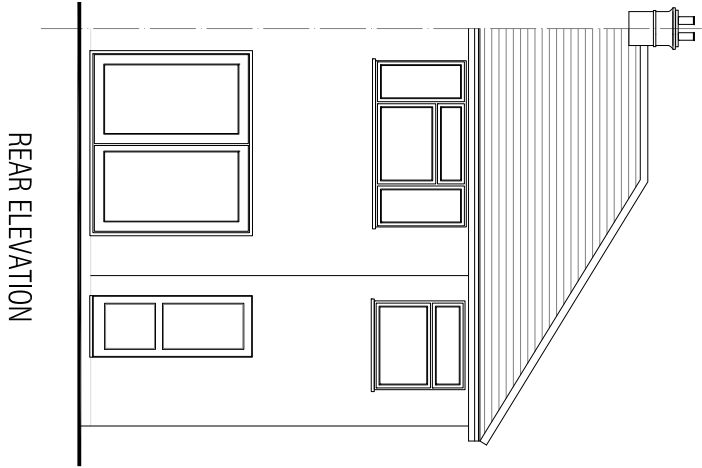

REAR ELEVATION

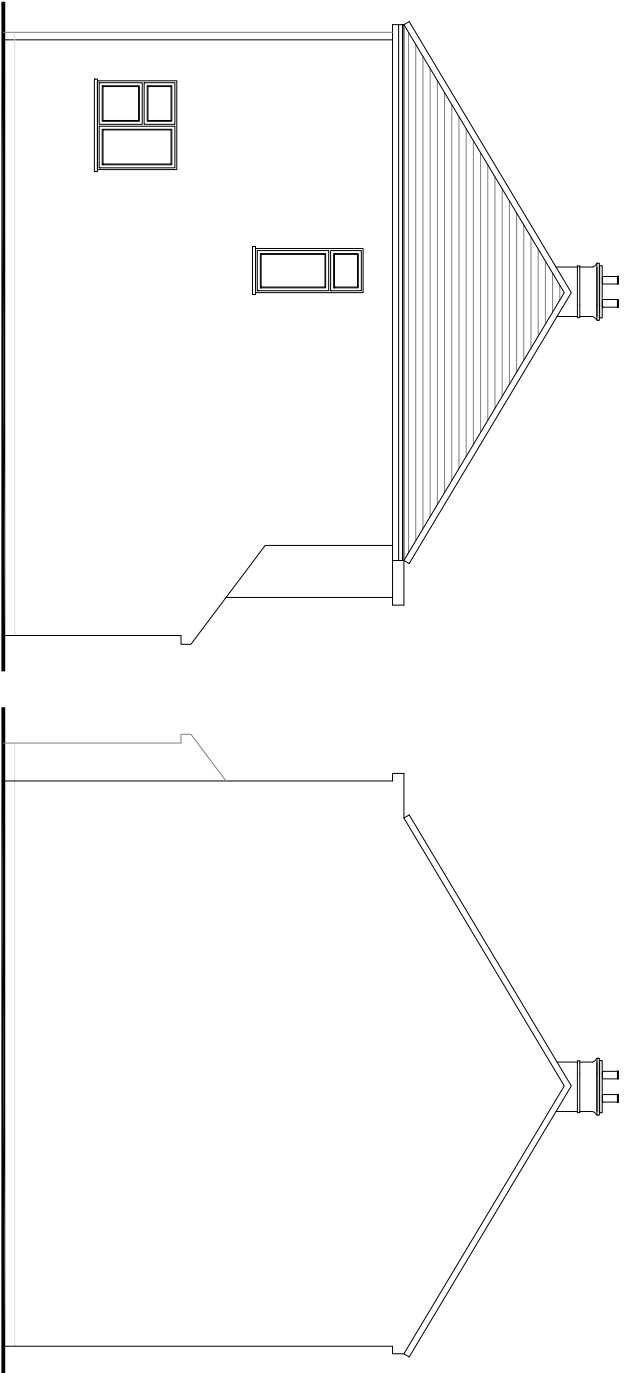

SIDE ELEVATION



MANN ASSOCIATES
Town Planning & Development
"Sandy Kopp", 45 Fulmer Drive, Gerrards Cross,
Buckinghamshire, SL9 7HG Tel: 07956 845 733

Client
M R V KUMAR

Details
EXISTING PLANS & ELEVATIONS

Job Title
**16 PHELPS WAY
HAYES
MIDDLESEX
UB3 4LH**

Drawing
**ALTERATION & ERECTION OF
SINGLE STOREY REAR EXTENSION
TO DWELLINGHOUSE**

Date
DEC 2015

Drawn No
01A

Scale
1:100