

100 x 50 RAFTERS @ 400%
38 x 19 SW BATTENS @
1 LAYER BREATHABLE FELT.
MIN 35° ROOF RICH. PLAIN
TILES TO FINISH. 140 CELOTEX
INSULATION BETWEEN/ UNDER
RAFTERS. CROSS BATTEN AS
NECESSARY TO ENSURE SOUND
VEST GOV OVER. 500g
POLYURETHANE ADHESIVE BARRIER
12mm PLASTER BOARD +
SKIN.

30 x 5 GAW INS HOLDING
DOWN / RESTRAINT STRIPS
@ 2000% (TYP)

BITUMINOUS FELT @
SIMILAR APPROVED
O/C.

150 MIN
1000 MIN

65 SCREED. 100 INSULATION. 150 CONK
SLAB. 1200g POLYURETHANE ADH. CAST
WITH OPC'S 150 WOODCORE BUNDLES
WITH SAND. PROVIDE CHICKEN WIRE
IN SCREED. INSULATION TO BE KINGSPAN
OR SIMILAR APPROVED ORACLE OF
ACHIEVING A 'U' VALUE OF 0.22 W/M² K.

ALL OPC'S TO LAP
WITH EXISTING

21103 BEARER
SESS. 100
CAVITY FILLED WITH
MORTAR.

SECTION B-B.

FOUNDATIONS TO BE TAKEN DOWN MIN
AS NOTED HOWEVER TO EXTEND BELOW
INVERT LVL OF ANY LOCAL DRAINS &
600 BELOW ANY TREE ROOTS FOUND
ALL TO THE SATISFACTION OF L. A.

LOOSE 4 LEAD FLASHING
DRESSED MIN 150
UP WALL

THIS DRAWING TO BE READ
IN CONJUNCTION WITH DEC NO
3638101

EXISTING WALL.

NEW CAVITY
WALL

'GALFAX' OR SIMILAR
APPROVED METAL WALL
ROOF


DETAIL - WHERE NEW WALL
ABUTS EXISTING

50 POLYSTYRENE

NEW FOUNDATION

EXISTING WALL &
FOUNDATION.

DETAIL - WHERE NEW FOUNDATION
ABUTS EXISTING.

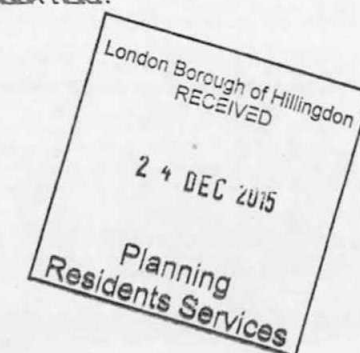

CEBOTTLE & Co.
Suite B.
128 Market Way
RUISLIP
MIDDLESEX
HA4 6UR.

TEL: 01895 - 622200
FAX: 01895 - 622200.

NOTES:

All dimensions must be checked on site and
not scaled from this drawing.

Client

MR MRS NUTTALL

Job Title

92 POLE HILL ROAD
HILLINGDON.

Scale

1:25. 10.

Drawn by

GEL

Date

DEC 2015

Drawing Title

SECTION & DETAILS.

Drg No.

3638102.

Rev