



- NOTES
- Dimensions are not to be scaled from this drawing by contractors. The contractor is requested to check all dimensions before the work started.
 - Report any discrepancies to the client or architect before undertaking the work described in the drawings.
 - Dimensions are approximate site dimensions and are to be verified by the contractor on site before any fabrication/site works i.e foundations etc occur
 - Contractor is responsible for all temporary propping to existing structure

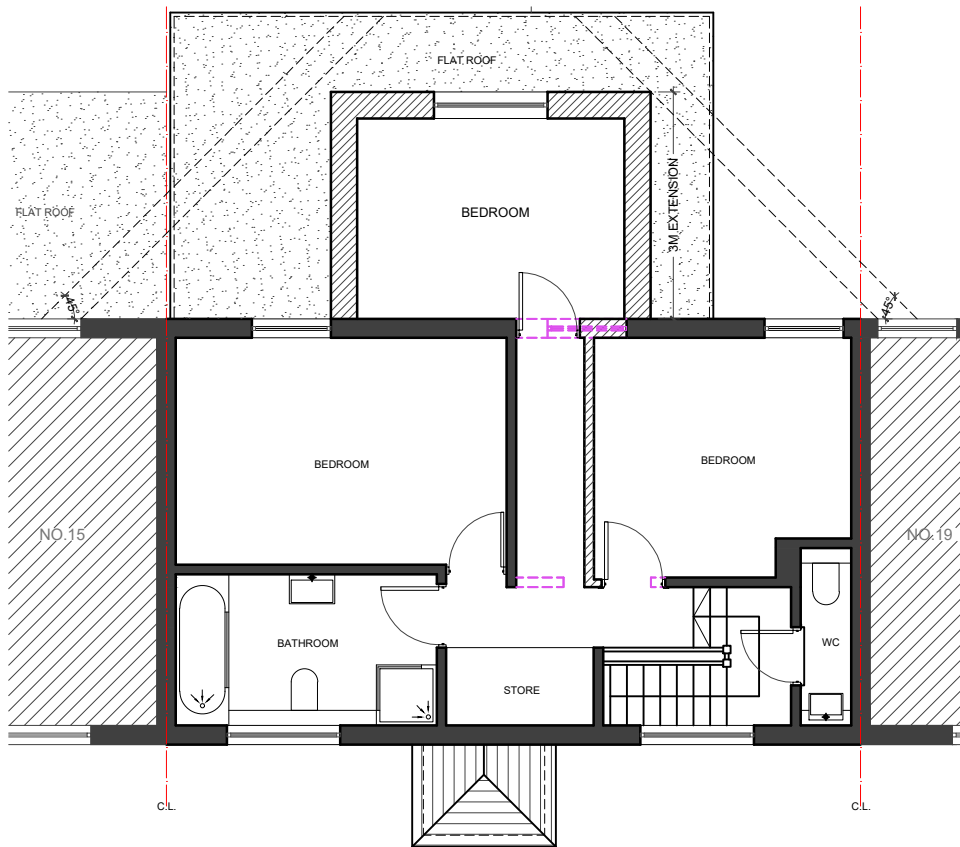


01 - FIRST FLOOR PLAN

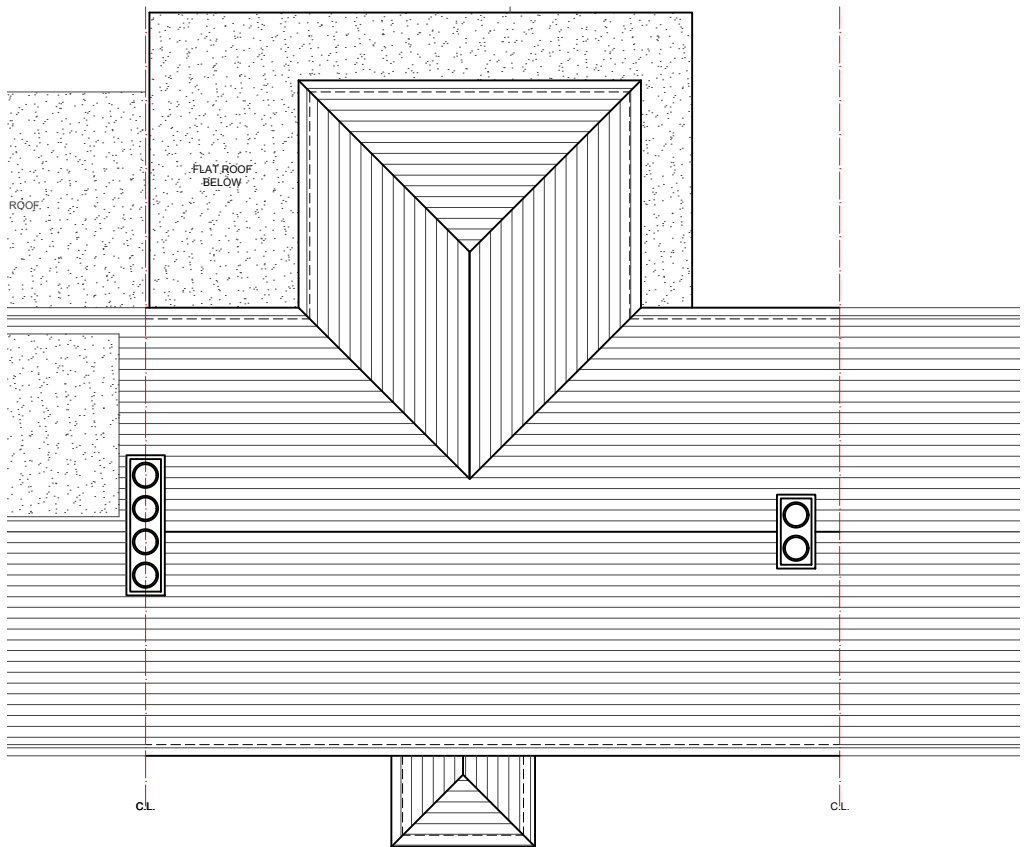

02 - ROOF PLAN

LEGEND:

- EXISTING
PROPOSED
DEMOLISHED

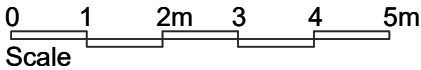

REVISIONS			
NO.	DESCRIPTION	DATE	BY

HOUSE HOLDER APPLICATION

DE ARCHITECTURAL CONSULT.LTD
M: 07869580774, 07824773079
E: design.endeavour@gmail.com

Project	17 EASTHOLME HAYES UK, UB3 2HZ		
Title	PROPOSED PLANS		
Scale	1:100@A3	Drawn	IM/TA
Job No.	DAC-515/26	Approved	SEP 26
		Date	
		Rev.	