


This drawing is for planning purposes only. It is not to be used for construction. The drawing is the property of the copyright owner and is not to be reproduced without their written consent. This drawing is © P.J.S. Copyright. Plans, drawings and materials are protected by the Copyright Act 1988. You may only use material for consultation or printed for consultation purposes. Further copies must not be made of the copyright owner.

Design requirements for the porch:
Minimum length of the lobby up to door leaf 1570mm
Clear effective widths of a single door approach straight-on 800mm
Un-obstructive space on leading edge side of door 300mm
Canopy providing shelter and suitable illumination
External level platform in front of door allowing 1200mm clear of door swing

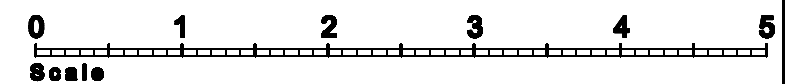

3DArch Studio
2, Panmuir Road
London SW20 0PZ
Pawel J. Stasch Architect RIBA

Job title:
8 St Christopher Road
Cowley Uxbridge
UB8 3SG

Checked by:

7