



Render Sample




RENDER FINISHING:
 K Rend K1 Spray
 By : K Rend
 Colour: White
 Texture : Scraped Finish Coat
 Thickness: 10mm base coat, 10mm top coat



FRONT ELEVATION



WINDOWS
 Colour: White
 Material: Aluminum

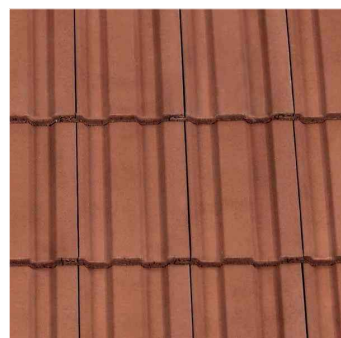

ROOF TILES FINISHING:
 interlocking Redland 49 Roof Tile
 by Redline
 Colour: Terracotta
 Material: Concrete
 Texture : smoothfaced



REAR ELEVATION



FRENCH DOORS
 Colour: White
 Material: Aluminum

PROPOSED ELEVATIONS

CONDITION 3: Wall /Roof Finishing Materials

Ref.	Revision	Date	By	CTfooAssociates Chartered Architects Design Consultants  SUITE 5 Wesley Chambers Queens Road Aldershot, Hants GU11 3JD VAT No. 521713086 Tel. 01252 315 170 Fax. 01252 315 176 E-mail address : ctfoo@btconnect.com Website address : www.ctfooarchitects.co.uk		Project: Wadhurst and Woodleigh, Chiltern View Road, Uxbridge, UB8 2PF		
A	Specification change	10.01.2021	SN	ALL DIMENSIONS TO BE CHECKED ON SITE ONLY TO BE SCALED FOR PLANNING AND BUILDING REGULATIONS		Scale: A3 @ 1:100	Date: 02-12-2020	Drawn by: SN
B	Windows Specification changed	24.02.2021	SN			Job number: 1640	Drawing number: 1/6	Revision: B
				Client : MR AMID YUSSOF and JAN MANDOZAI				