


CYCLE STORAGE - 126 ROYAL LANE (SHEP) (EXISTING AND PROPOSED)

STORAGE DIMENSION OF SHEP = 4 metres x 1.5 metre.

PARKING PROVISION - 126 ROYAL LANE (EXISTING AND PROPOSED)

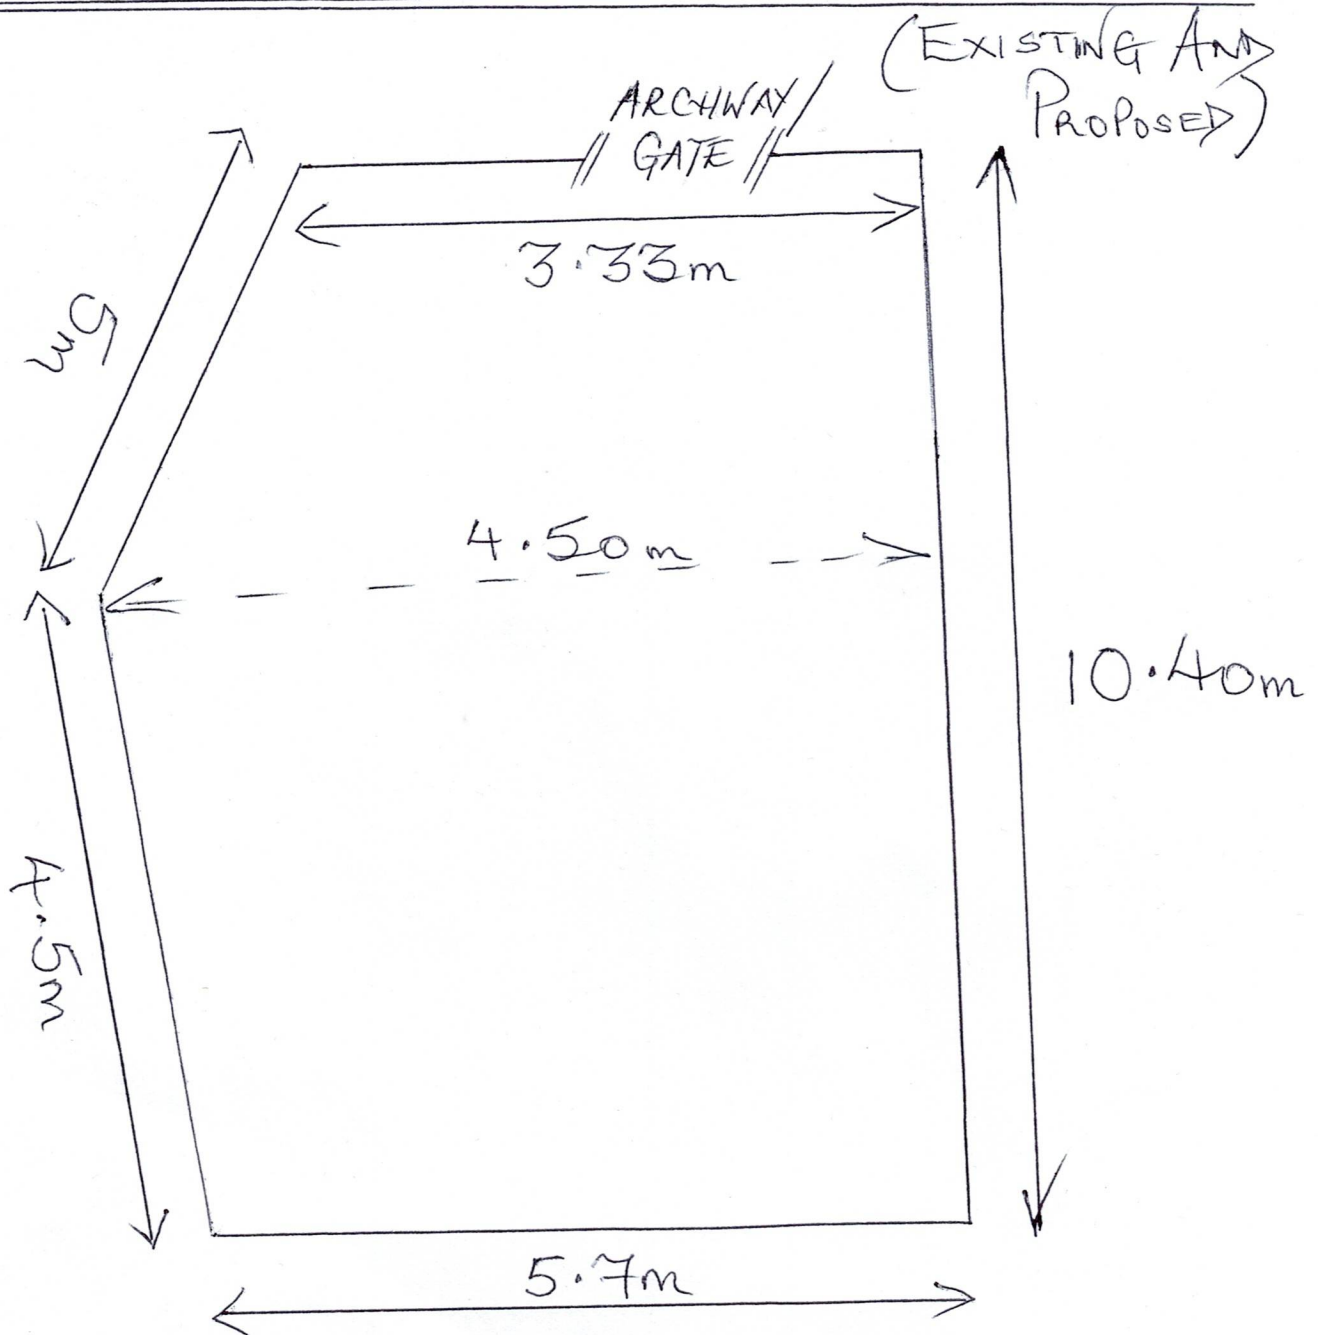

PROPERTY HAS PRIVATE PARKING FOR FOUR/FIVE VEHICLES AS CAN BE SEEN BY SUPPORTING PHOTOGRAPHS,