


CYCLE STORAGE - 126 ROYAL LANE (SHED) (EXISTING AND PROPOSED)

STORAGE DIMENSION OF SHED = 4 metres x 1.5 metre

PARKING PROVISION - 126 ROYAL LANE

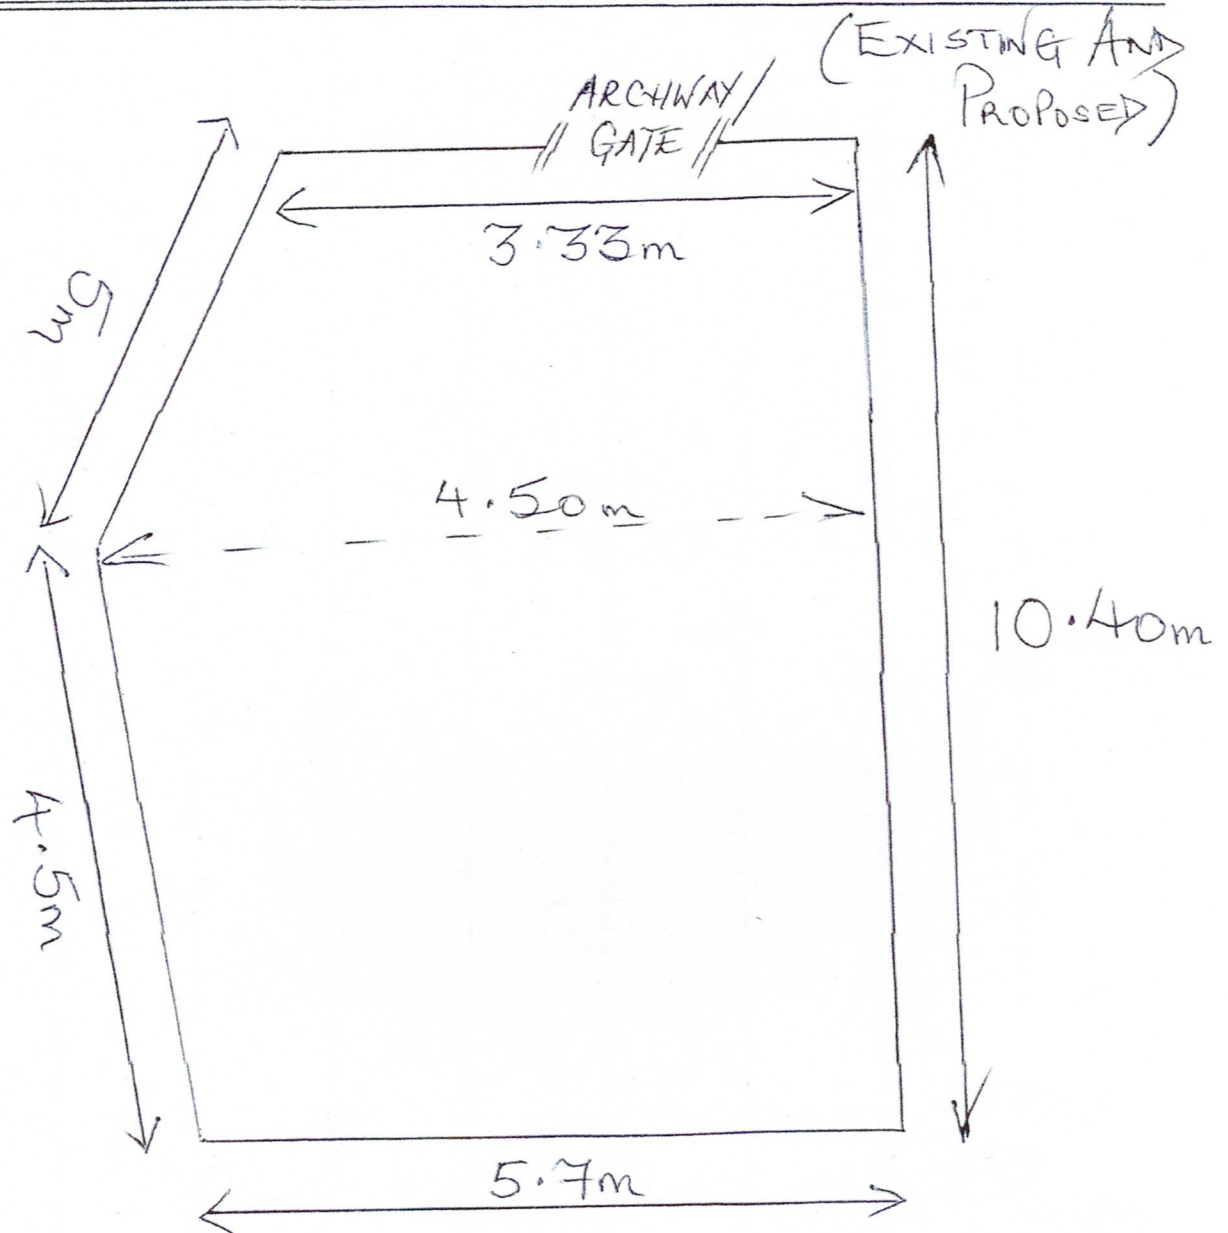

PROPERTY HAS PRIVATE PARKING FOR THREE CARS VEHICLES AS CAN BE SEEN BY SUPPORTING PHOTOGRAPHS.

SHED HAS CAPACITY FOR FOUR BICYCLES.