



Notes:

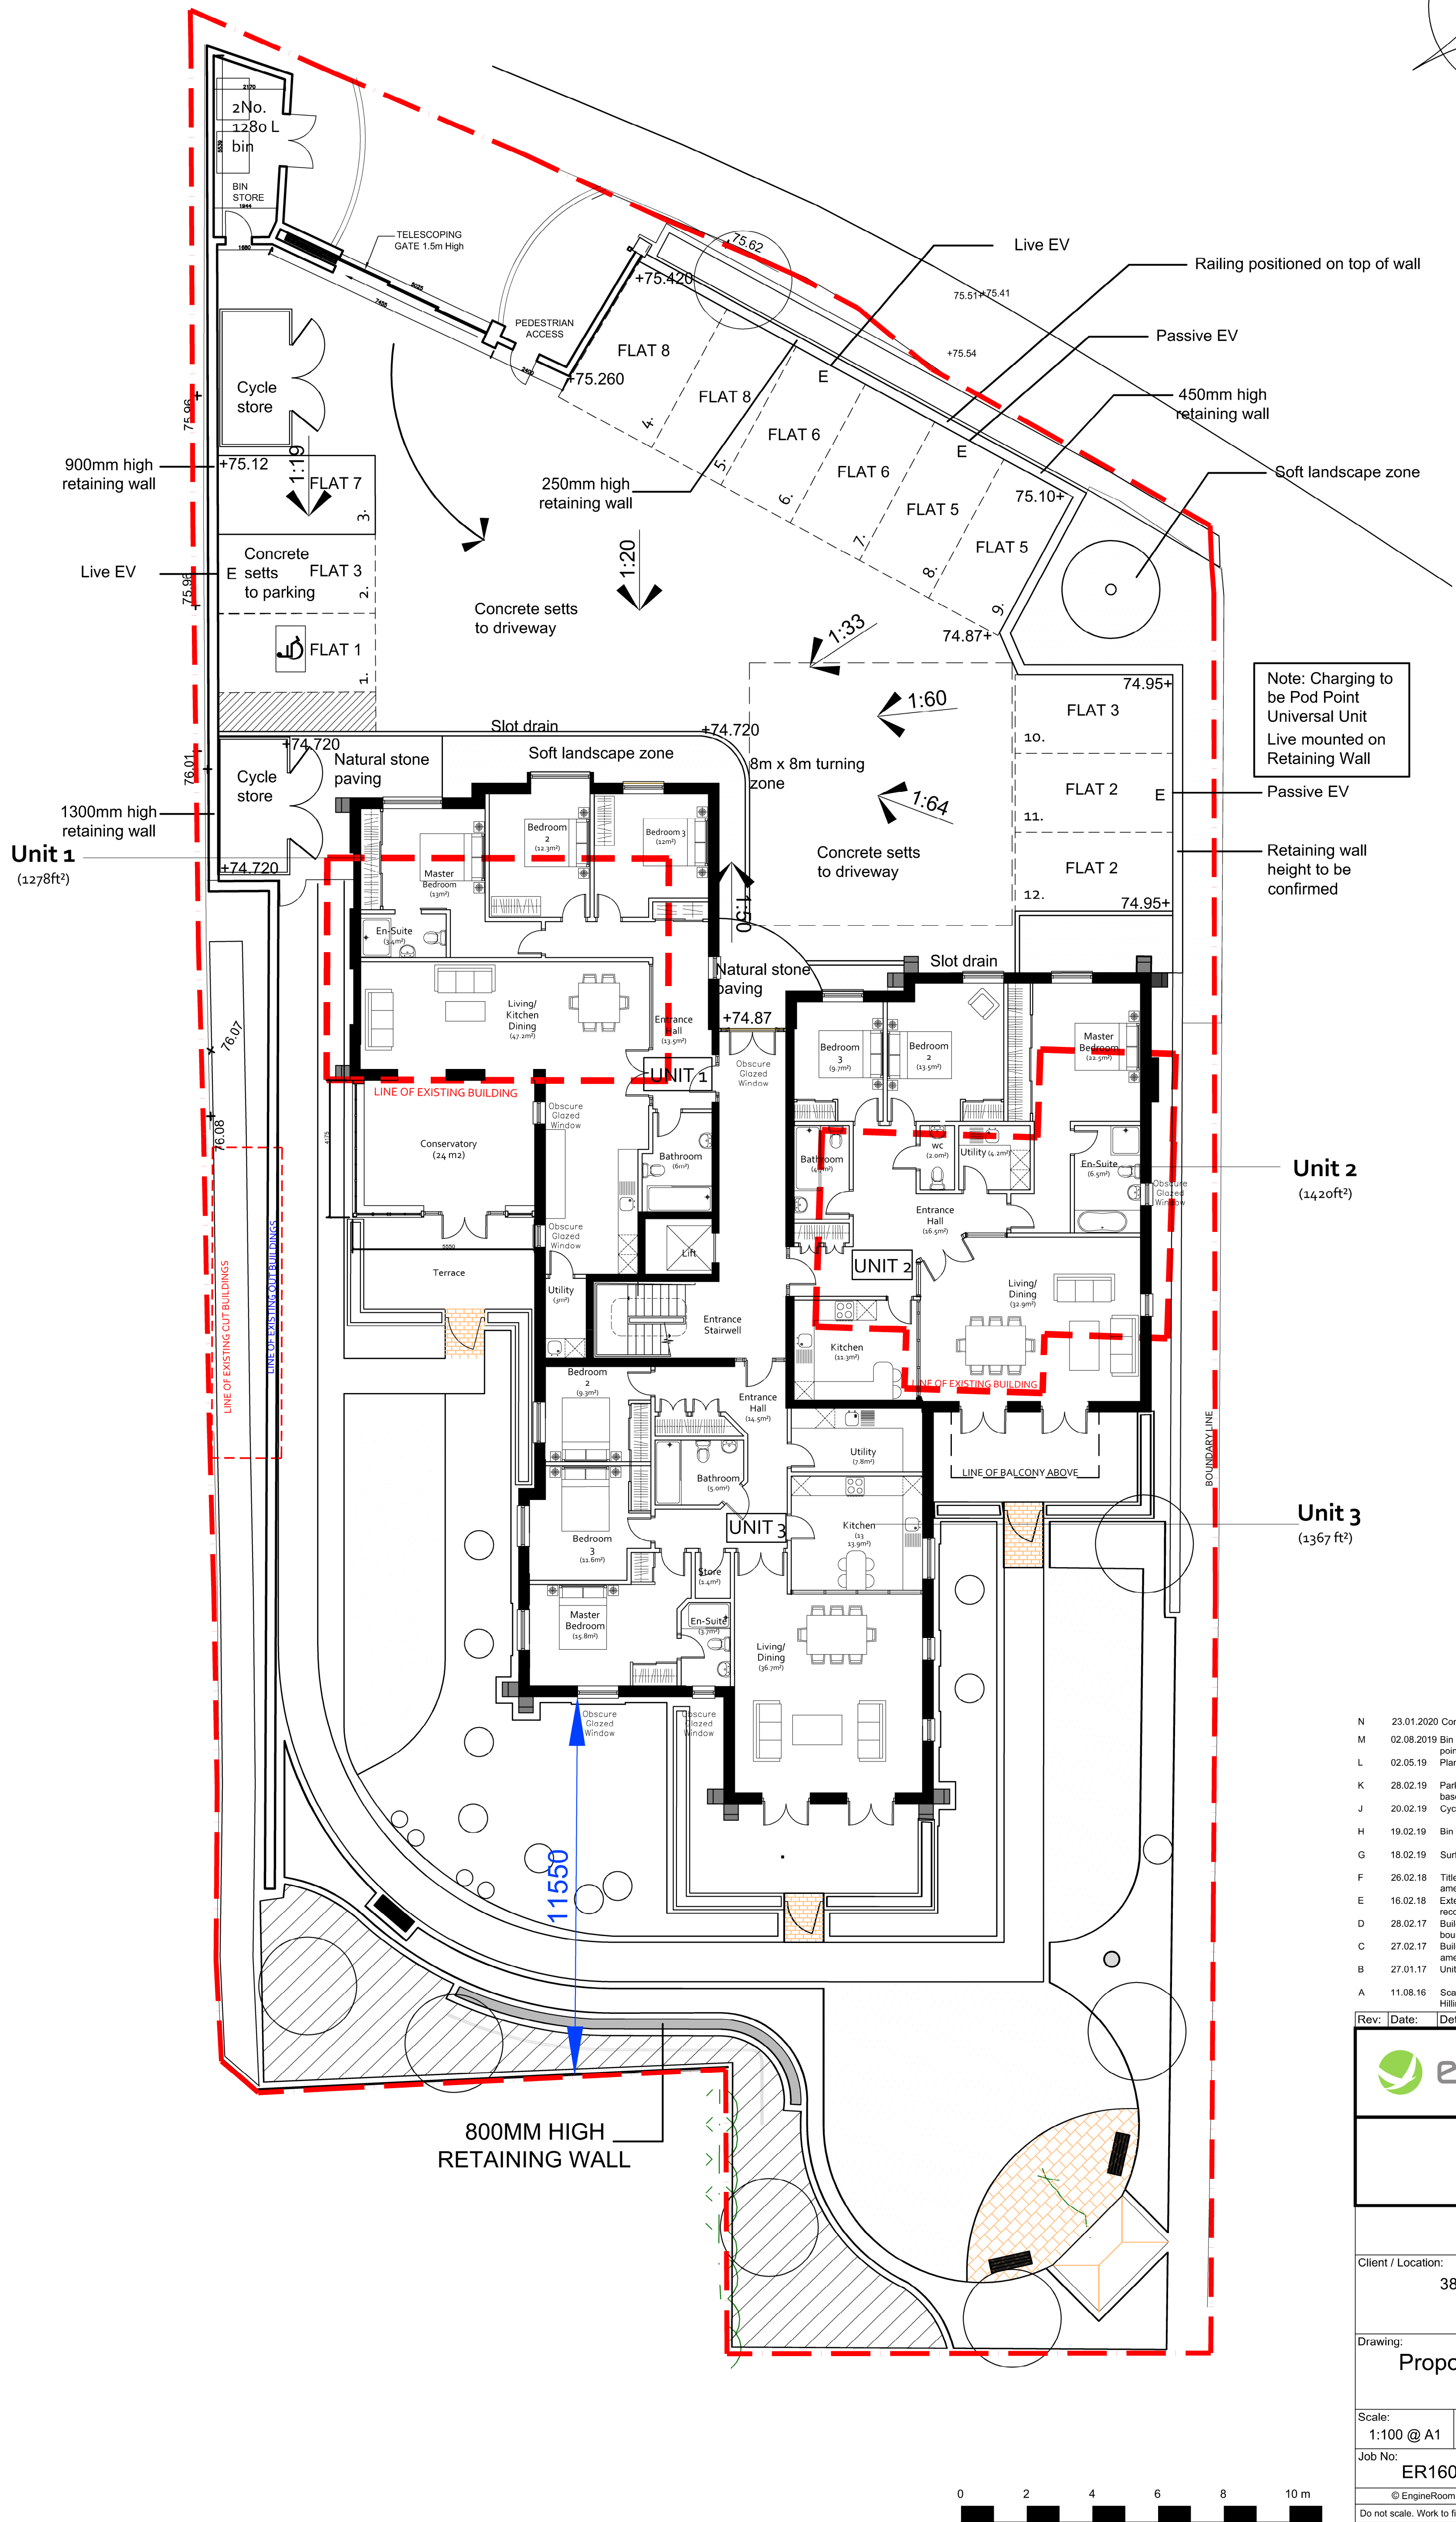

N	23.01.2020	Conservatory added to Flat 1	JJ	PB
M	02.08.2019	Bin Store and Gate updated charging points added	IB	
L	02.05.19	Planting amended at front of site	JJ	
K	28.02.19	Parking and landscaping redesigned, basement removed	JJ	
J	20.02.19	Cycle parking updated, visibility splay added	JJ	
H	19.02.19	Bin store updated, pedestrian gate added	JJ	
G	18.02.19	Surface parking added	JJ	
F	26.02.18	Title block updated, Internal partition walls amended	EJW	
E	16.02.18	External mass reduced and Unit 1 reconfigured. Areas amended.	EJW	
D	28.02.17	Building line at rear set back from boundary. Internal configurations and Landscape revised.	EJW	
C	27.02.17	Building repositioned on site and windows amended. Internal configurations amended.	EJW	
B	27.01.17	Unit 1 building lines and area amended	EJW	
A	11.08.16	Scale bar added as per request from Hillingdon Council	JB	

Rev: Date: Details: By: Chk:

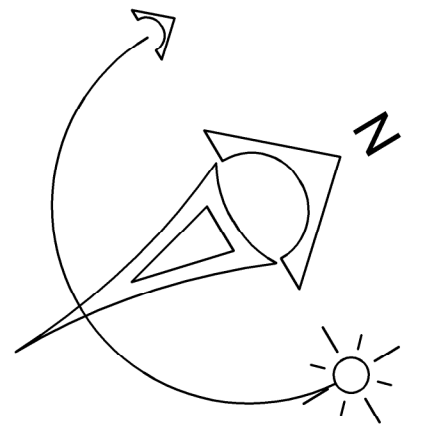

EngineRoom
2 Cardinal Street
Ipswich
IP1 1LG

PLANNING

Client / Location:
38-40 Ducks Hill Road
Northwood

Drawing:
Proposed Ground Floor
Plan

Scale: 1:100 @ A1	Date: 19.07.16	Drawn: JB	Check: JB
Job No: ER1601005	Dwg No: 302	Rev: N	

© EngineRoom Ltd. This title block is 100mm wide at full scale.
Do not scale. Work to figured dimensions only which should be verified on site.