


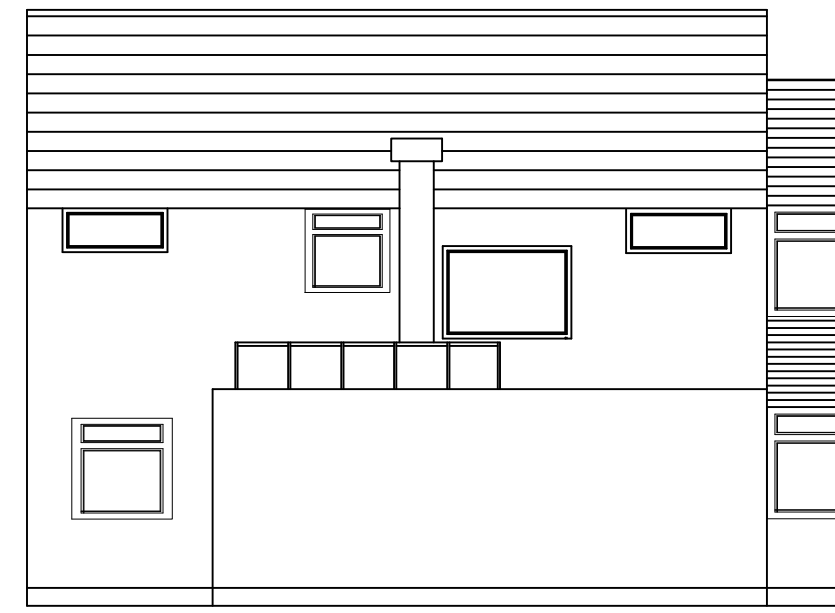


Existing front elevation




Existing back elevation




Existing side elevation

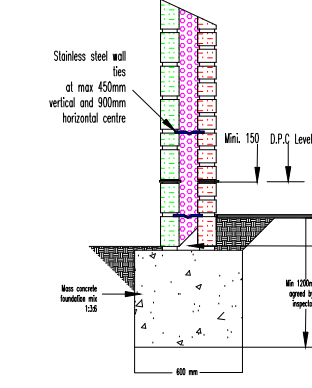

Proposed front elevation

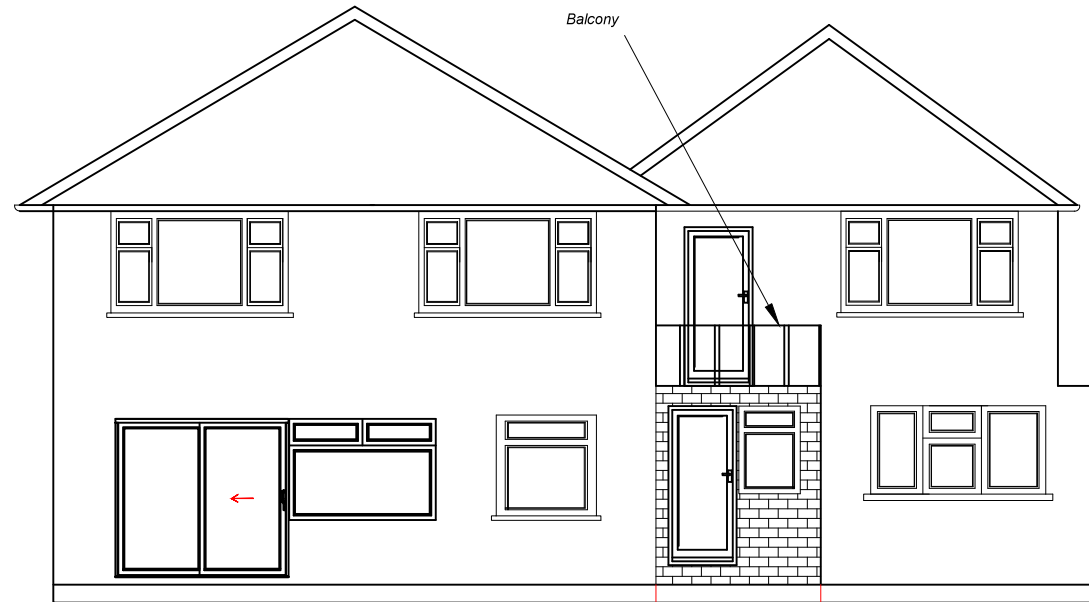


Proposed back elevation

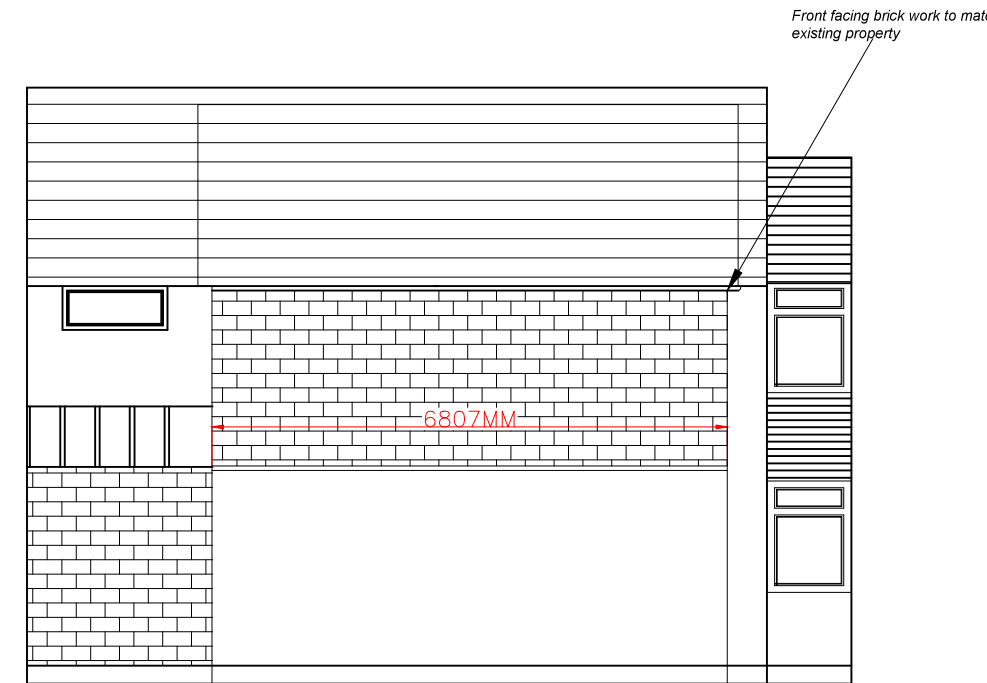


Proposed side elevation


Rear garden

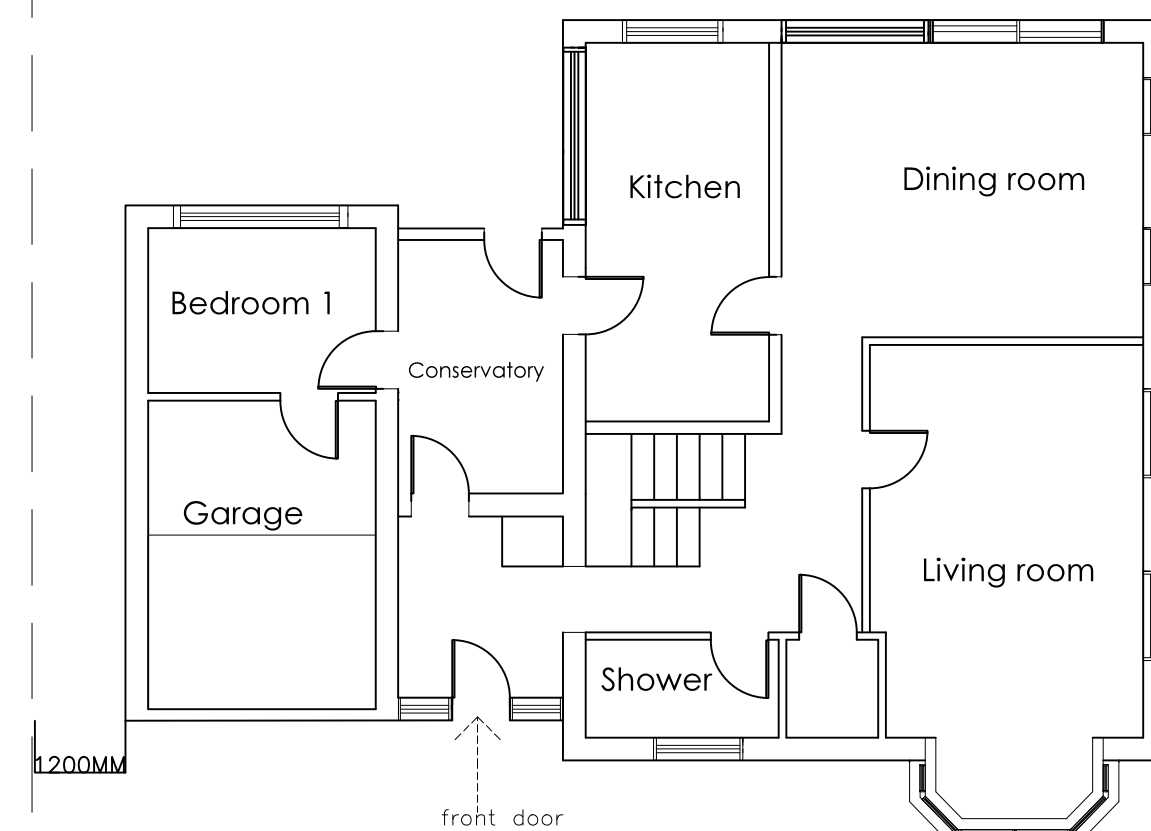


Existing ground floor plan

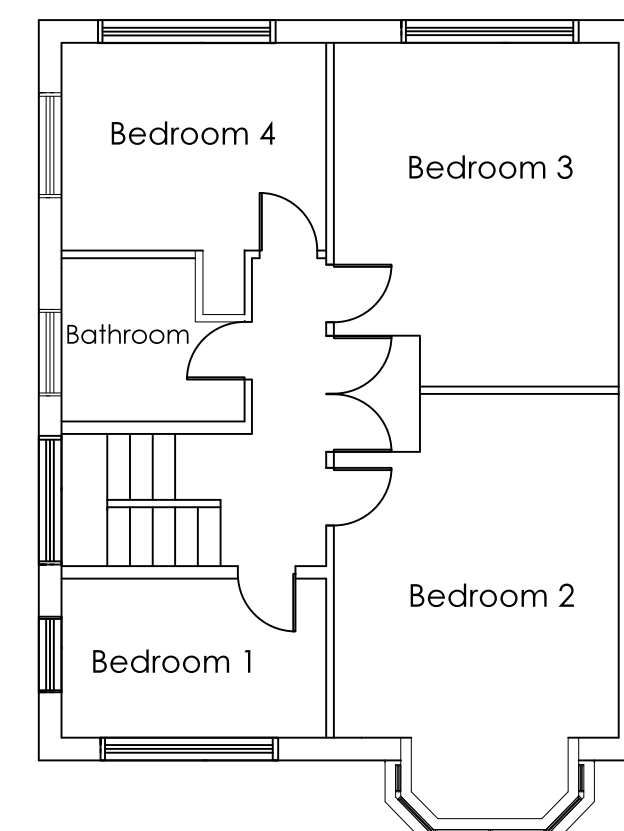

Existing first floor plan

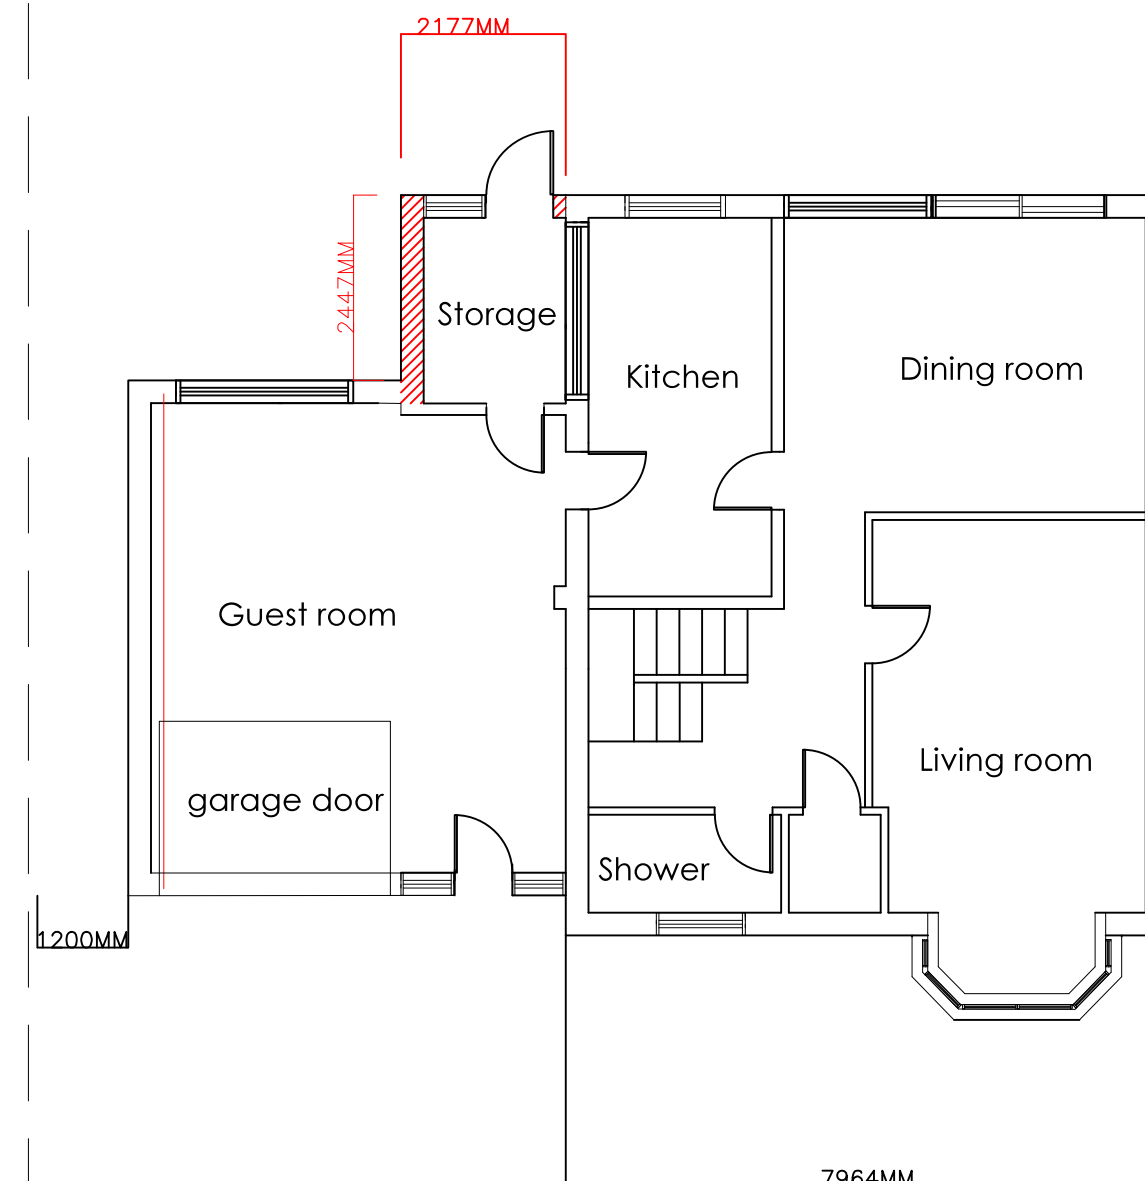

Proposed ground floor plan

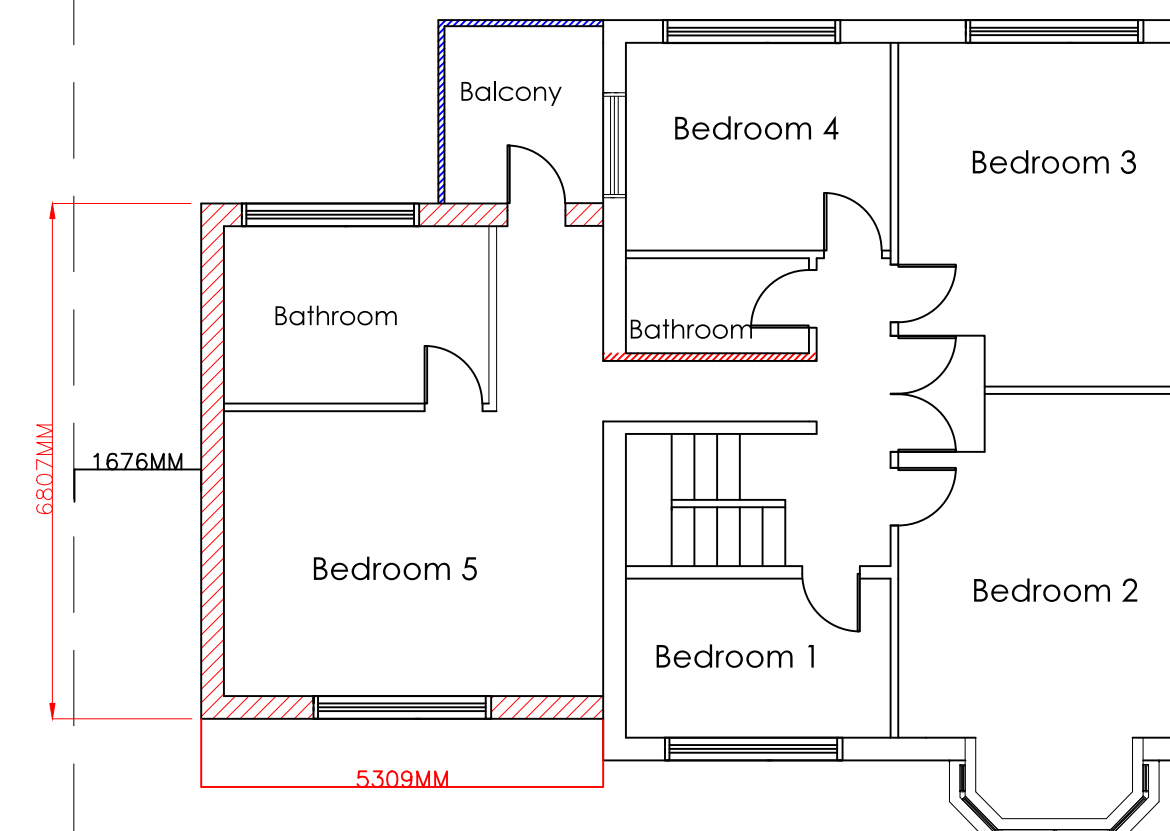

Proposed first floor plan

Notes:

1. THE COPYRIGHT OF THIS DRAWING IS VESTED IN AC CONTRACTORS LTD AND IT MAY NOT BE REPRODUCED IN WHOLE OR PART OR USED FOR THE MANUFACTURE OF ANY ARTICLE WITHOUT THE EXPRESS PERMISSION OF THE COPYRIGHT HOLDERS.
2. WORK TO FIGURED DIMENSIONS ONLY.
3. THE WALL ON THE PROPOSED TWO STOREY EXTENSION TO BE FRONT FACING BRICK WORK TO MATCH EXISTING DWELLING
4. GABLE ROOF ON THE PROPOSED TWO STOREY EXTENSION TO MATCH THE EXISTING DWELLING
7. WHITE CLEAR DOUBLE GLAZED UPVC WINDOWS TO BE USED ON THE PROPOSED TWO STOREY EXTENSION
8. BLACK OUTTERING TO BE USED TO MATCH EXISTING DWELLING ON THE PROPOSED TWO STOREY EXTENSION

REV:	DESCRIPTION:	BY:	DATE:
	STATUS: Erection of two storey extension		

AC AC CONTRACTORS LTD
100 Sudbury Court Drive
Harrow HA13TF
CONTRACTORS LTD 020 8904 3502 OR 07956295214
www.accontractors.co.uk

CLIENT: Mr Suresh
166A Harefield Road
Uxbridge UB8 1PP

SITE: 166A Harefield Road
Uxbridge UB81PP

TITLE:	Erection of two storey extension and single storey rear		
SCALE AT A1:	DATE:	DRAWN:	CHECKED:
1:100	21/04/2016	ZC	ZC
PROJECT NO:	DRAWING NO:	REVISION:	
00136	A1/139	1	