

illuminated channel letters, sealed body LED sign (wall mount)
 loose letters, external power supply unit
 materials and technology for heights 300, 400, 500, 600, 700 mm


NOTE: all dimensions in mm

NOTE: sign can not be disassembled for installation


NOTE: installation by professionals recommended

NOTE: installation project shall be designed for each case

internally illuminated channel letters,
 loose letters mounted on perforated fascia (visual example)

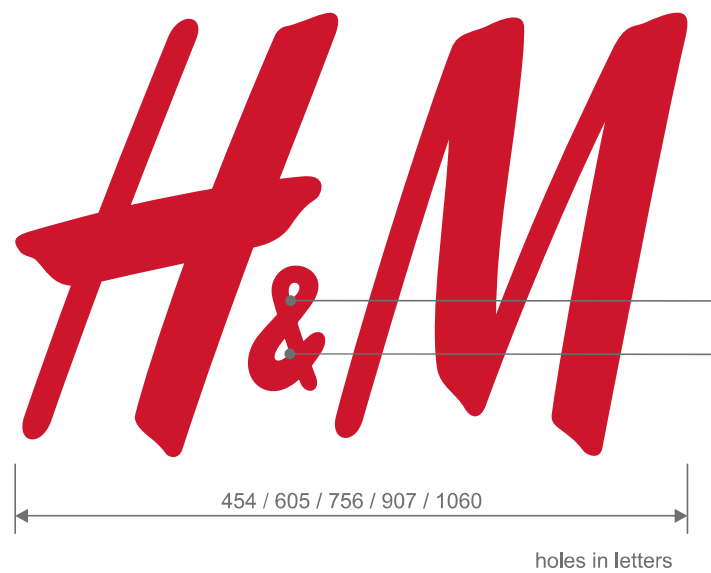

fixing options
 A - subframe B - wall C - fascia

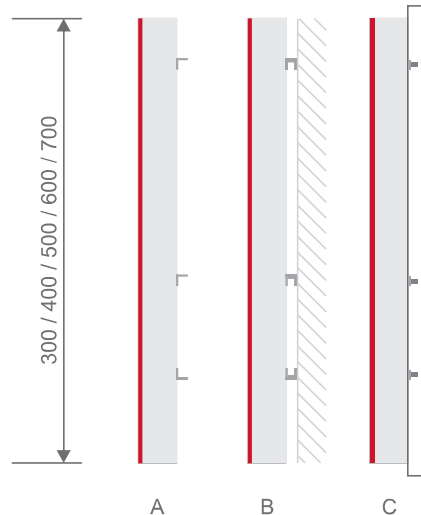

sign section

front panel from 4 mm Perspex 4T47 red acrylic,
 glued to the main sign body

blockout PVC-free white paint

30 mm 30% opal acrylic

