

illuminated channel letters (wall mount)



loose letters

materials and technology for heights 700, 1000, 1200, 1500, 1800, 2000 mm


NOTE: all dimensions in mm

NOTE: installation by professionals recommended

NOTE: installation project shall be designed for each case

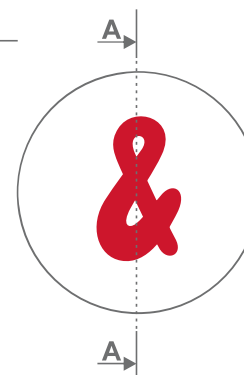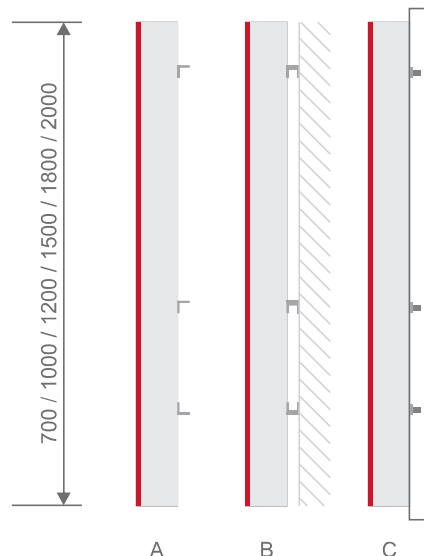

fixing options
A - subframe B - wall C - fascia


A-A specific section (for heights 700 - 1000 mm)

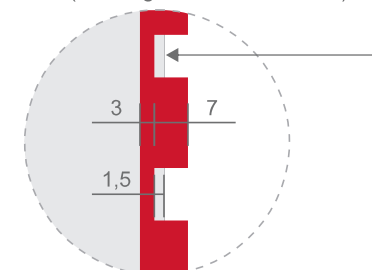

7 mm deepening in the front panel, 1,5 mm aluminum inserts glued into holes, powder painted RAL9003

A-A specific section (for heights 1000 - 1500 mm)

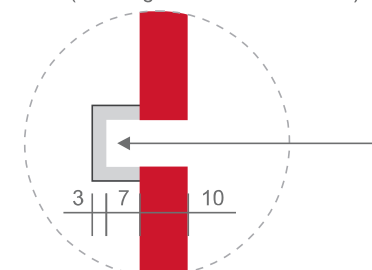

10 mm opal PMMA milled, painted black from back side

sign section

GE Tetra miniMAX Red LED module

mounting screw, powder painted white RAL9003, located to minimize visibility from the sign viewing angle

3 mm white composite panel for LED modules

front panel from 10 mm
Perspex 4T47 red acrylic (5 mm inside the case)

5 mm clear acrylic tabs (part of front panel)

case welded from 2 mm aluminum,
powder painted inside and outside white RAL 9003
