




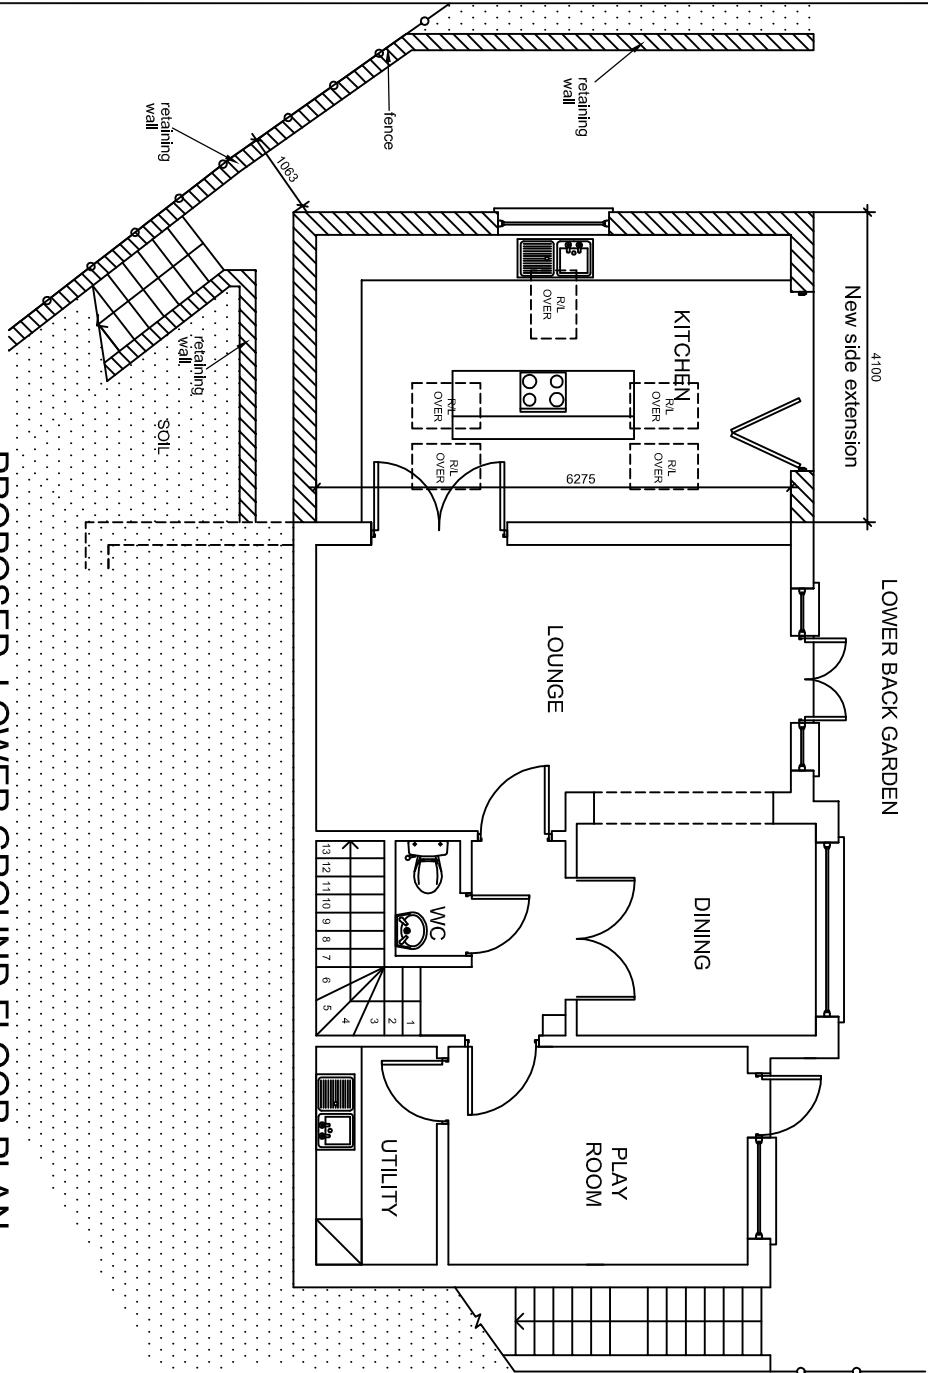


PROPOSED LOWER GROUND FLOOR PLAN

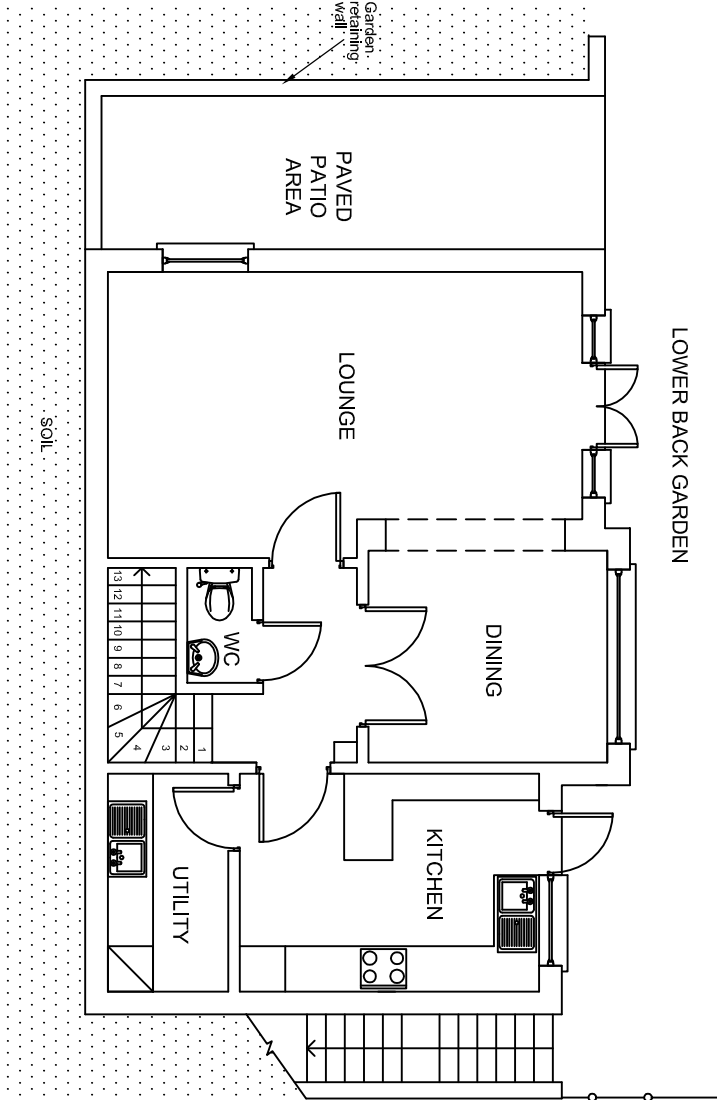


EXISTING LOWER GROUND FLOOR PLAN

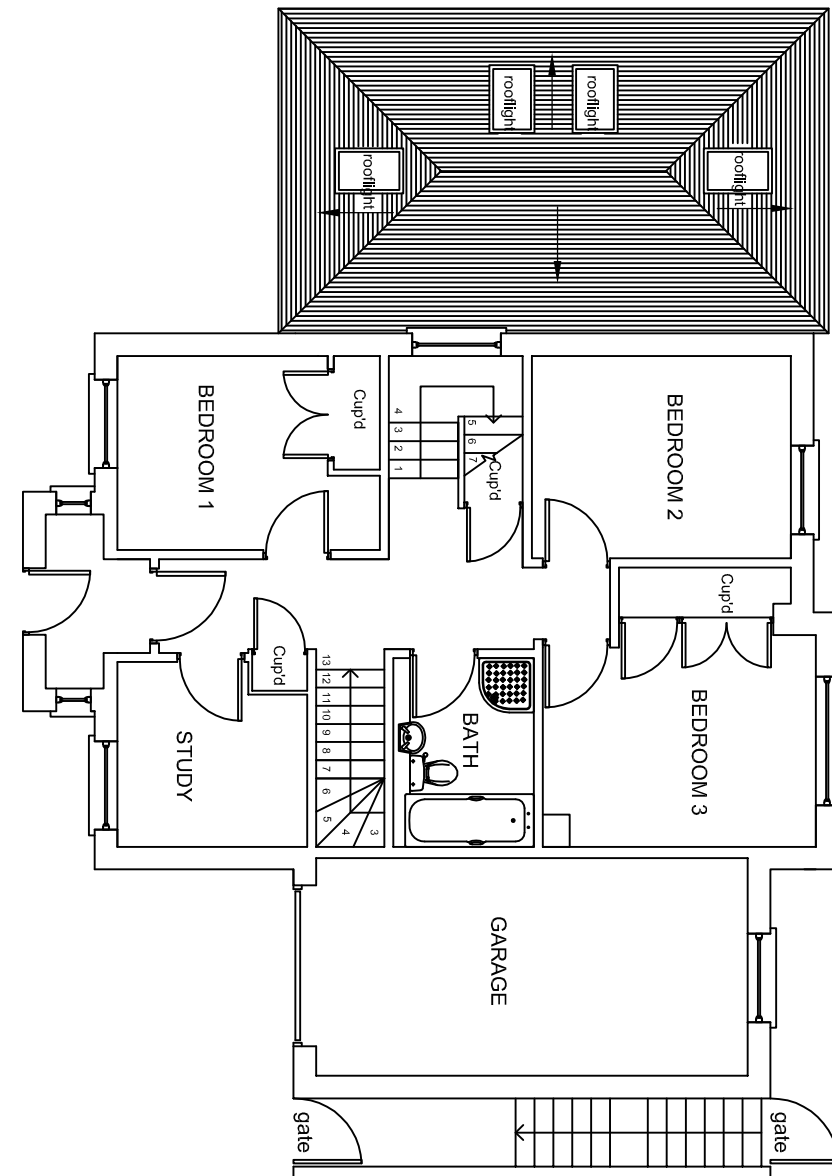

PROPOSED UPPER GROUND FLOOR PLAN

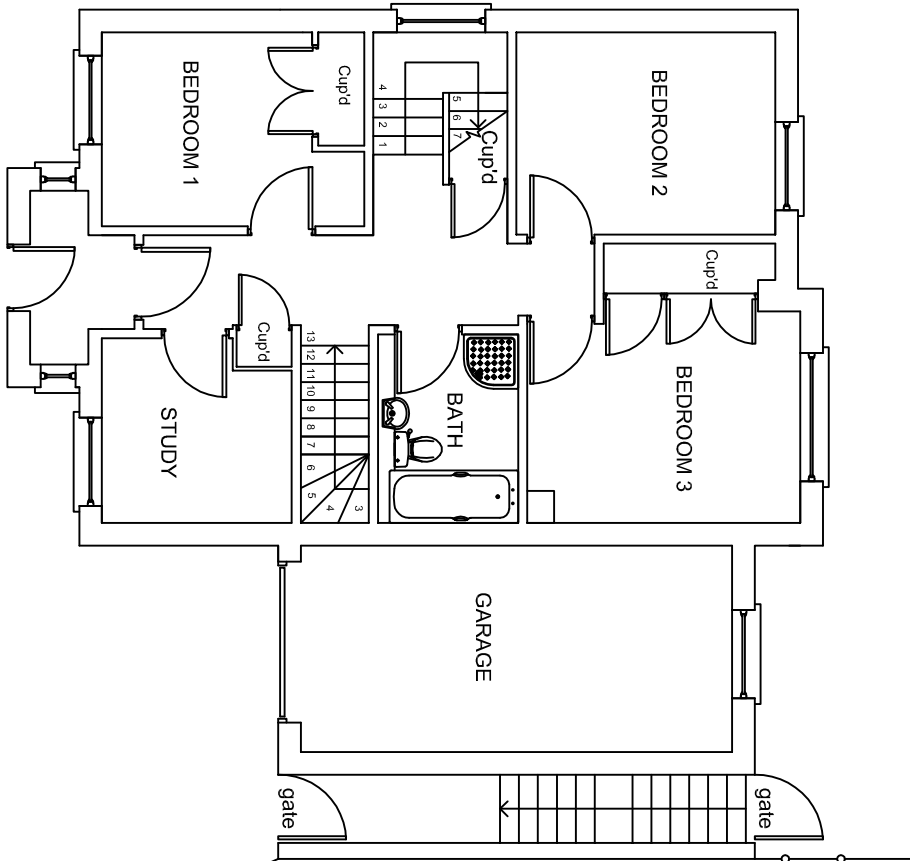

EXISTING UPPER GROUND FLOOR PLAN

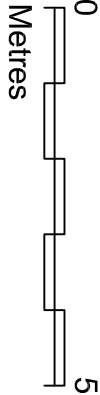

NOTES

The Contractor must verify all dimensions at the site before setting out. Any discrepancies between the drawings and the site conditions must be reported to the Contract Administrator before proceeding.

DO NOT SCALE FROM THIS DRAWING



GGC DESIGN LTD
CHARTERED ARCHITECT
Tel: 01895 251323
Mob: 07976 732636
g.g.callon11@btinternet.com

PROJECT
3 SHELLEY LANE, HAREFIELD UB9 6HP
SINGLE STOREY SIDE EXTENSION

DESCRIPTION
EXISTING & PROPOSED FLOOR PLANS

DATE	DRAWN BY	CHECKED BY	DATE
1:100 @ A3	JT, GC	GC	26/11/20
DRAWING No.	REV.		
3 SL / P1 / 04	B		