


DETAIL (B)

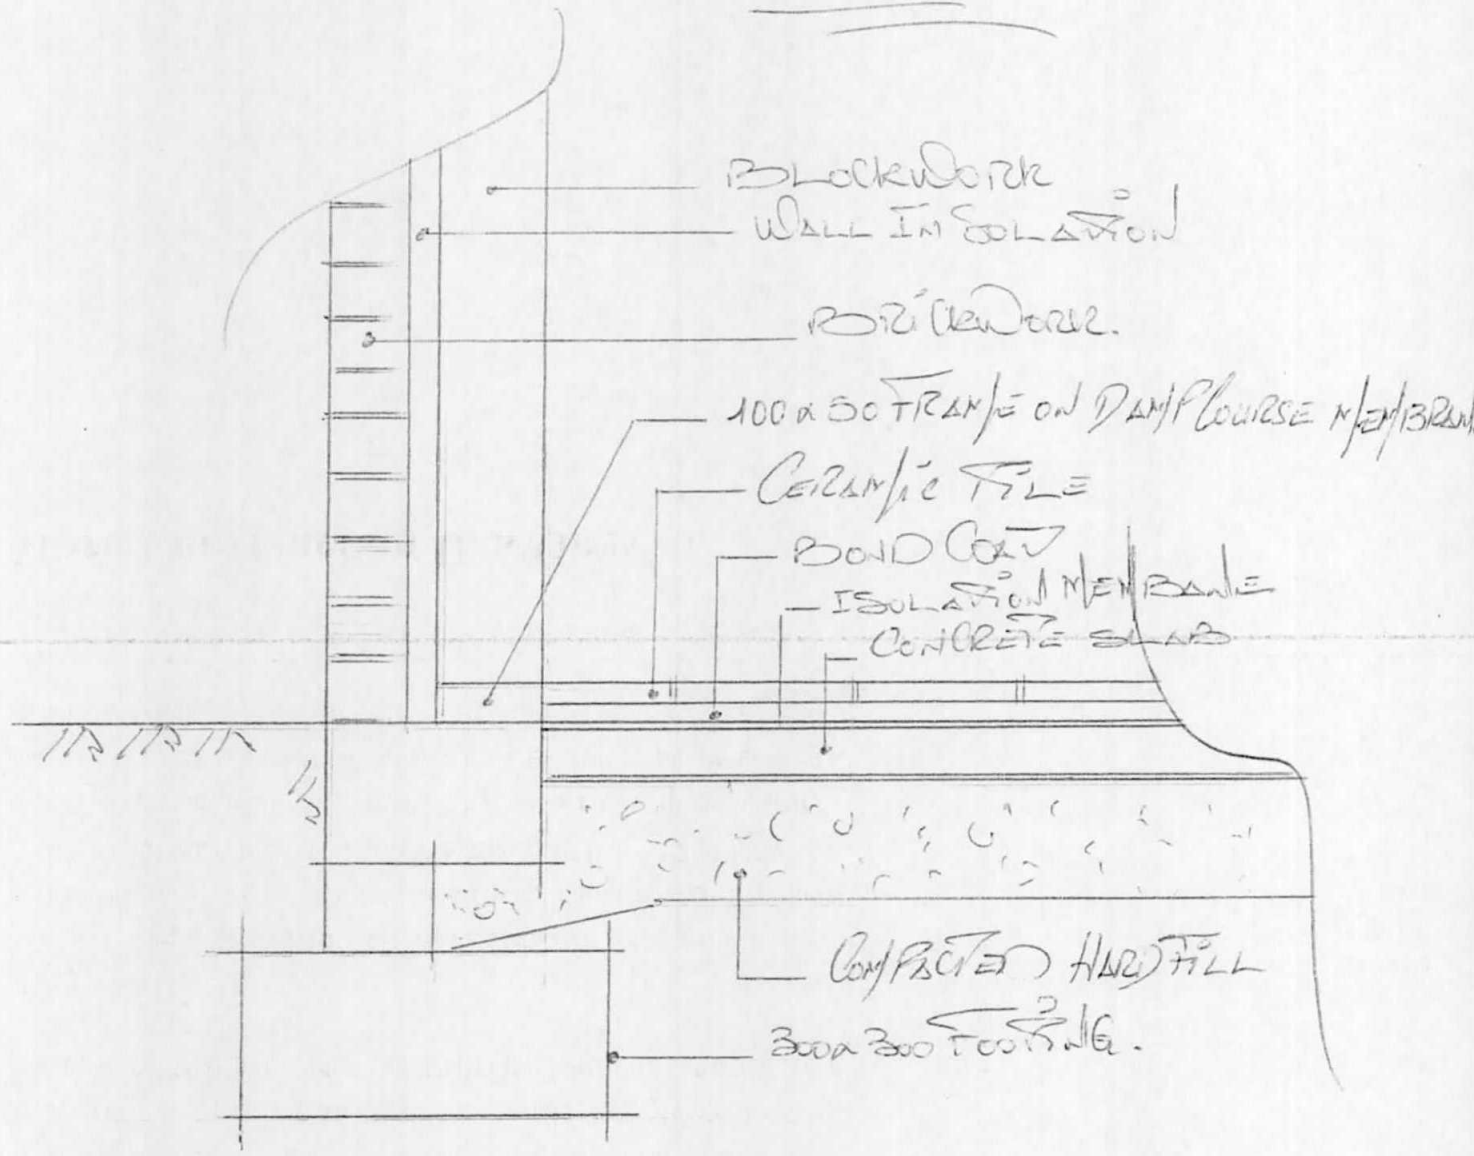

1/12 AJM/ZAHID
75 WIMBORNE AVENUE
HAVER, UB4 0HA