


21317

Scale 1:10

DETAIL (A)

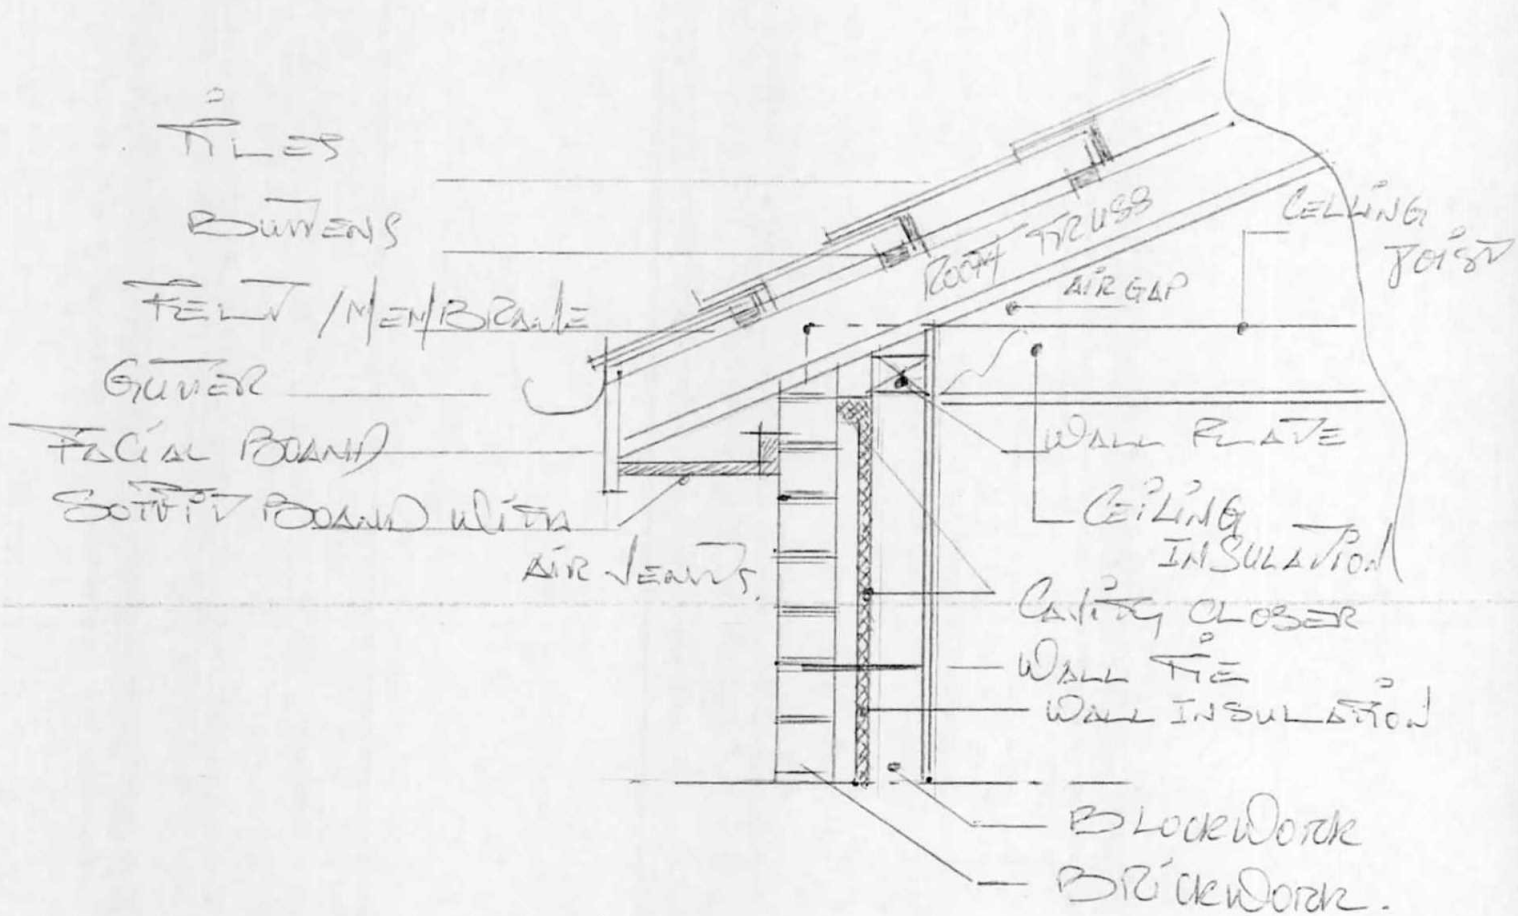

M/R AGM/AL Z SHIP
 TO WIND/ROOF/AL/EN/AL
 HAYES. UPON OTH