



BOTWELL CRESCENT

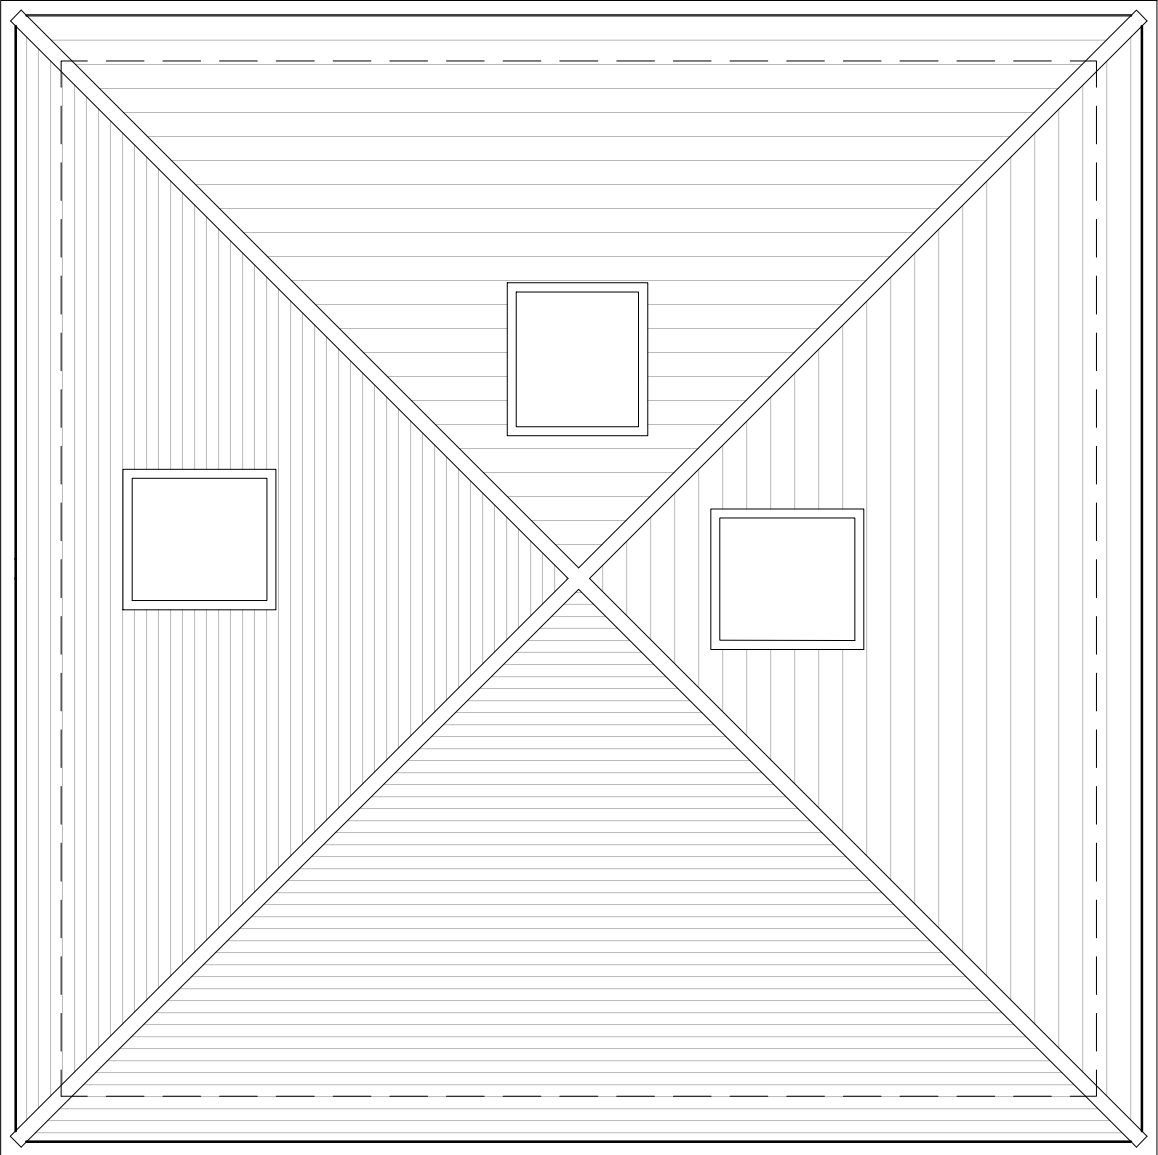


SITE PLAN
GROUND FLOOR


SCHEDULE OF ACCOMMODATION			
Bedrooms	Bathrooms	GI A (m²)	Amenity (m²)
4	3	109.0	138.0
	WC		

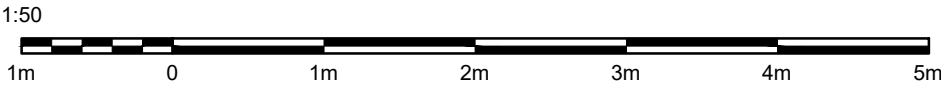

ROOF PLAN

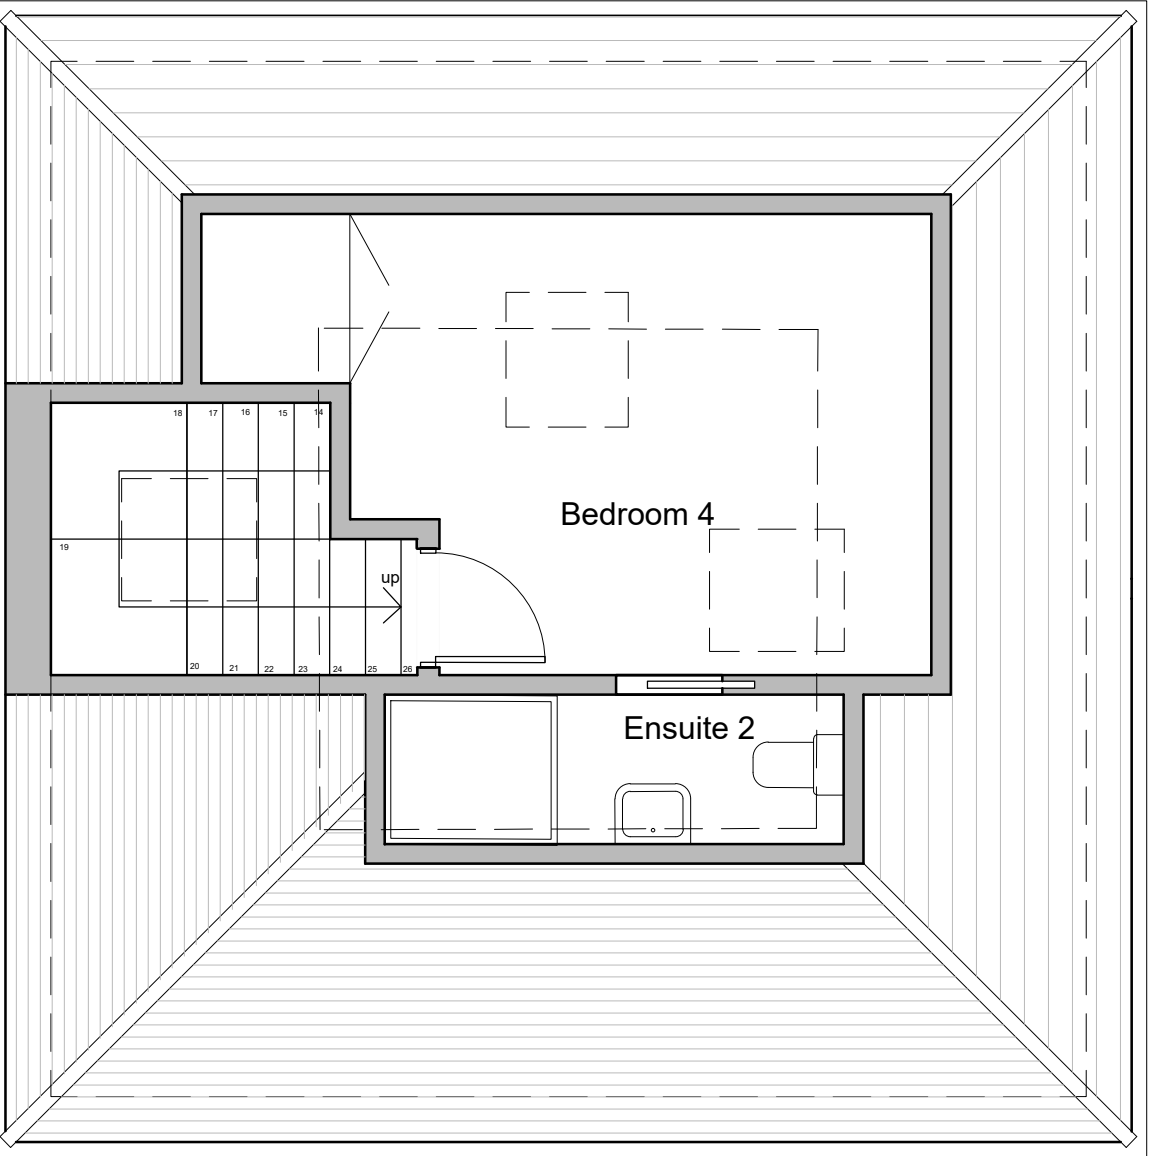

LOFT

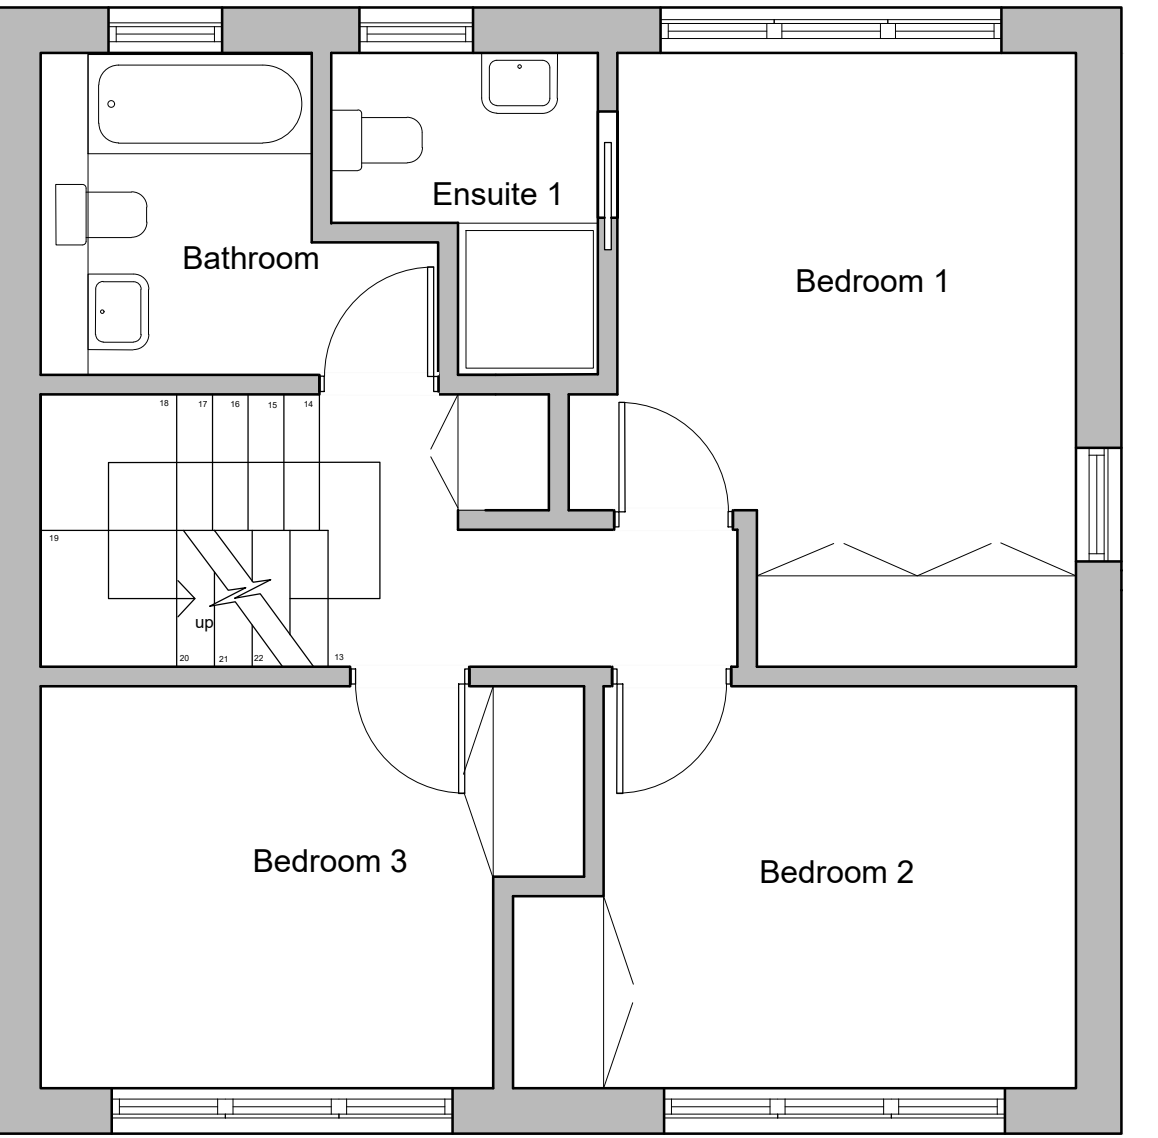

FIRST FLOOR

© Brocklehurst Architects Limited

All dimensions and levels to be checked on site and any discrepancies to be reported to the architect before construction.

Written dimensions to be taken in preference to scaled dimensions.

* 11.01.2021 Issued to client
Rev Date Amendment

CLIENT
Mr Pavinder and
Mrs Aruna Bassi
PROJECT
Botwell Crescent

DRAWING
Proposed Plans

CHECKED
MM
DRAWN
MR
X-REF(S)
4875 XREF_House
PLOT STYLE
brox.ctb
DATE
January 2021
SCALE
1:50 @ A1
DRAWING NUMBER

4875-03

BROCKLEHURST ARCHITECTS LIMITED
15 High Street, West Wycombe
Buckinghamshire HP14 3AE
01494 521621
www.brocklehurst.com