
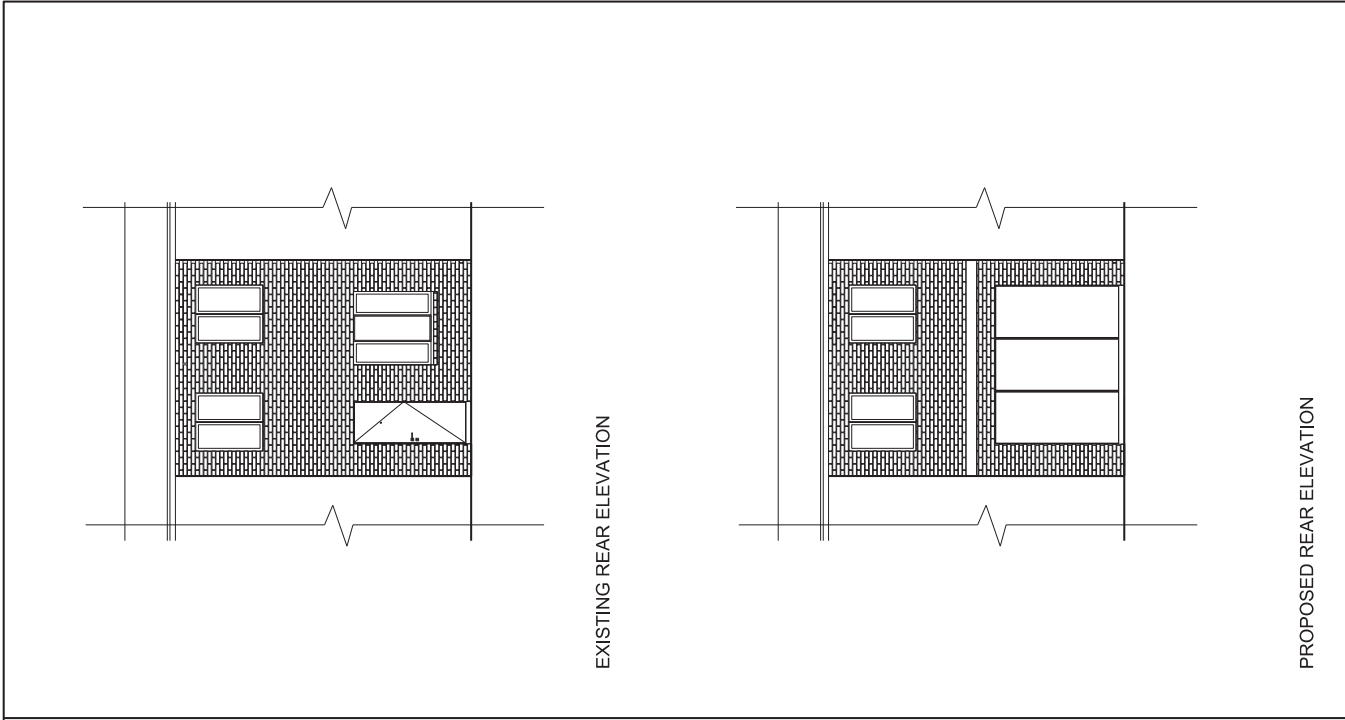
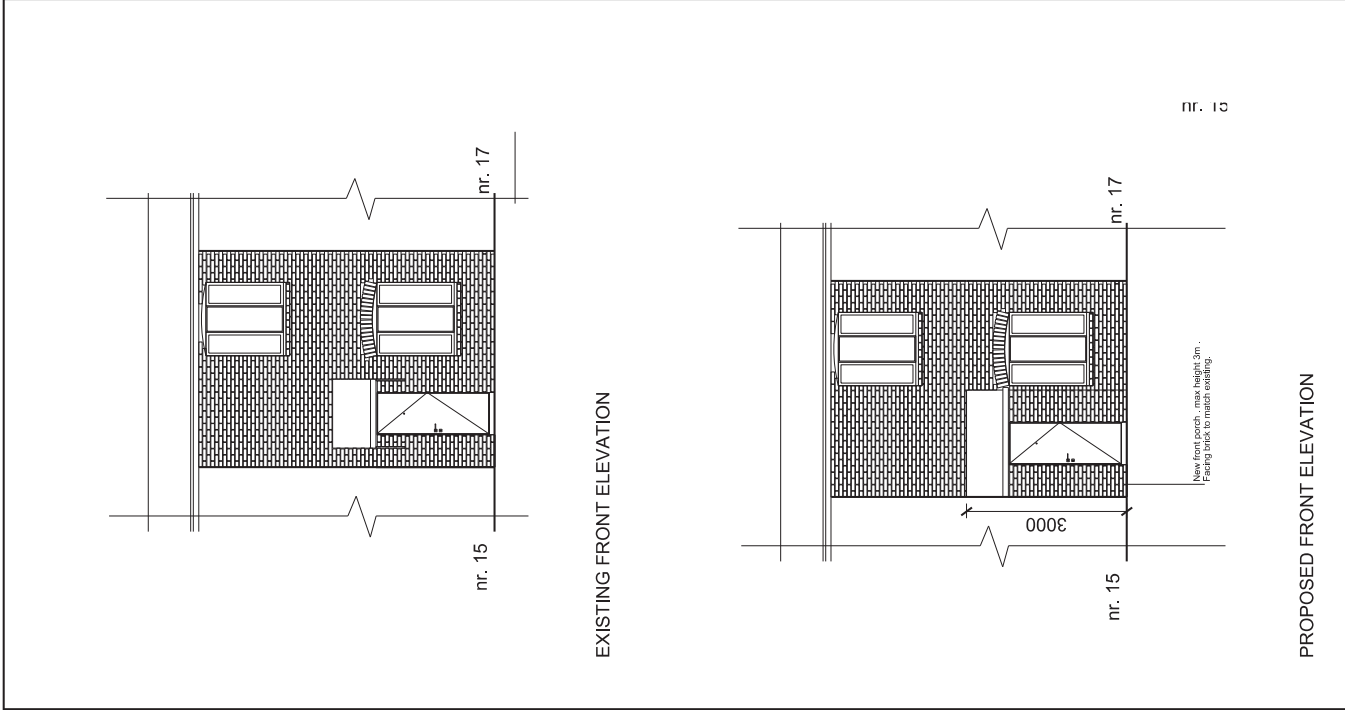


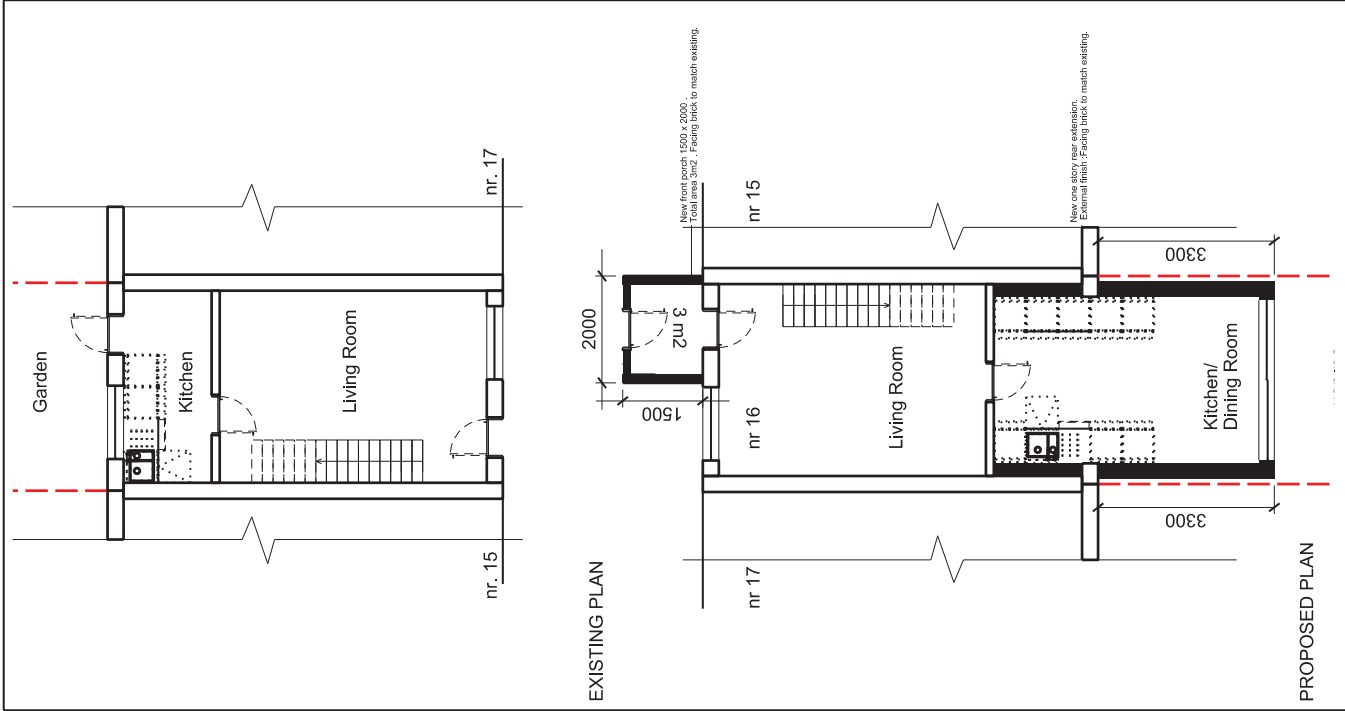

Address : 16 Carlton Court 10 A Bosanquet Close UB8 3PF Uxbridge	Proposed Works: Single story back extension to terraced house and new front porch.	Revision Notes: Depth of the back extension reduced to 3.3m as per email from Hillingdon Planning Officer received 07.10.16.	Key: Proposed extension wall Existing walls Property Boundary line	Scale: 1:100/A3	Date: 11.10.16
---	--	---	---	--------------------	-------------------