


REV.	AMENDMENT	BY	DATE
------	-----------	----	------

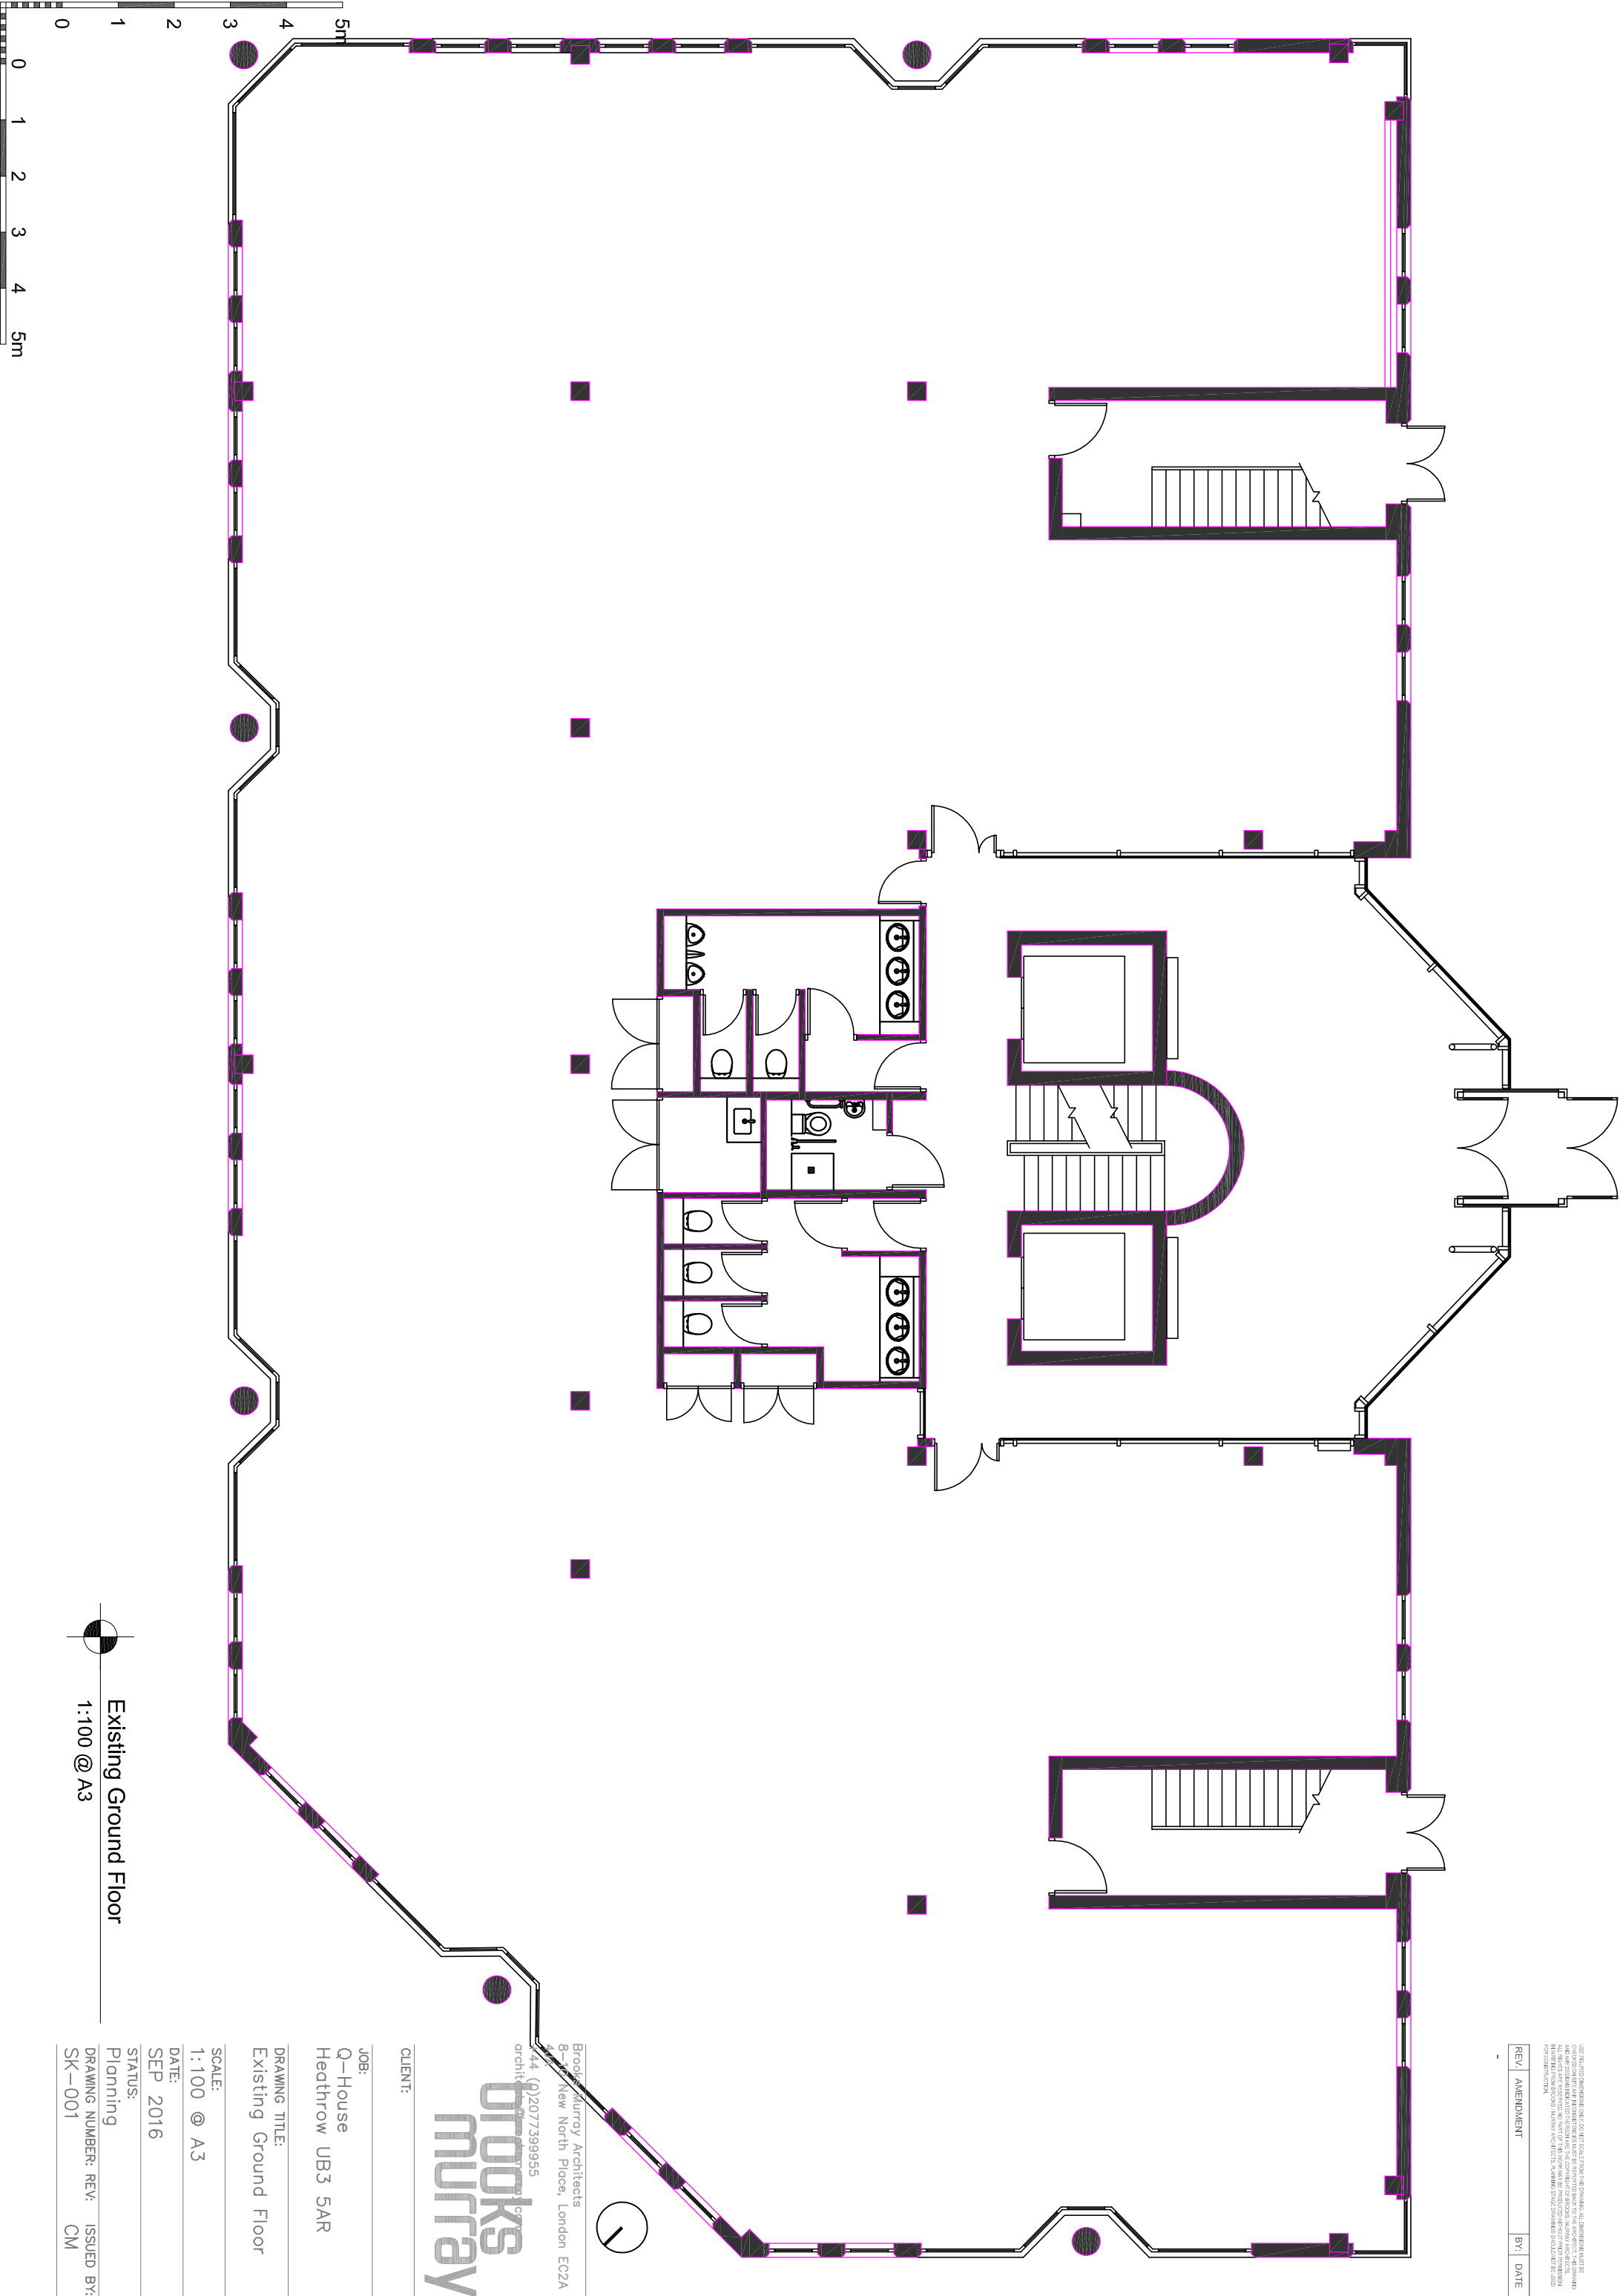

Brooks Murray Architects
8-10 New North Place, London EC2A
4/4 (0)2077399955
architects

**brooks
murray**

CLIENT:

JOB:
Q-House
Heathrow UB3 5AR

DRAWING TITLE:
Existing Ground Floor

SCALE:
1:100 @ A3

DATE:
SEP 2016

STATUS:
Planning

DRAWING NUMBER: REV: ISSUED BY:
SK-001 CM