


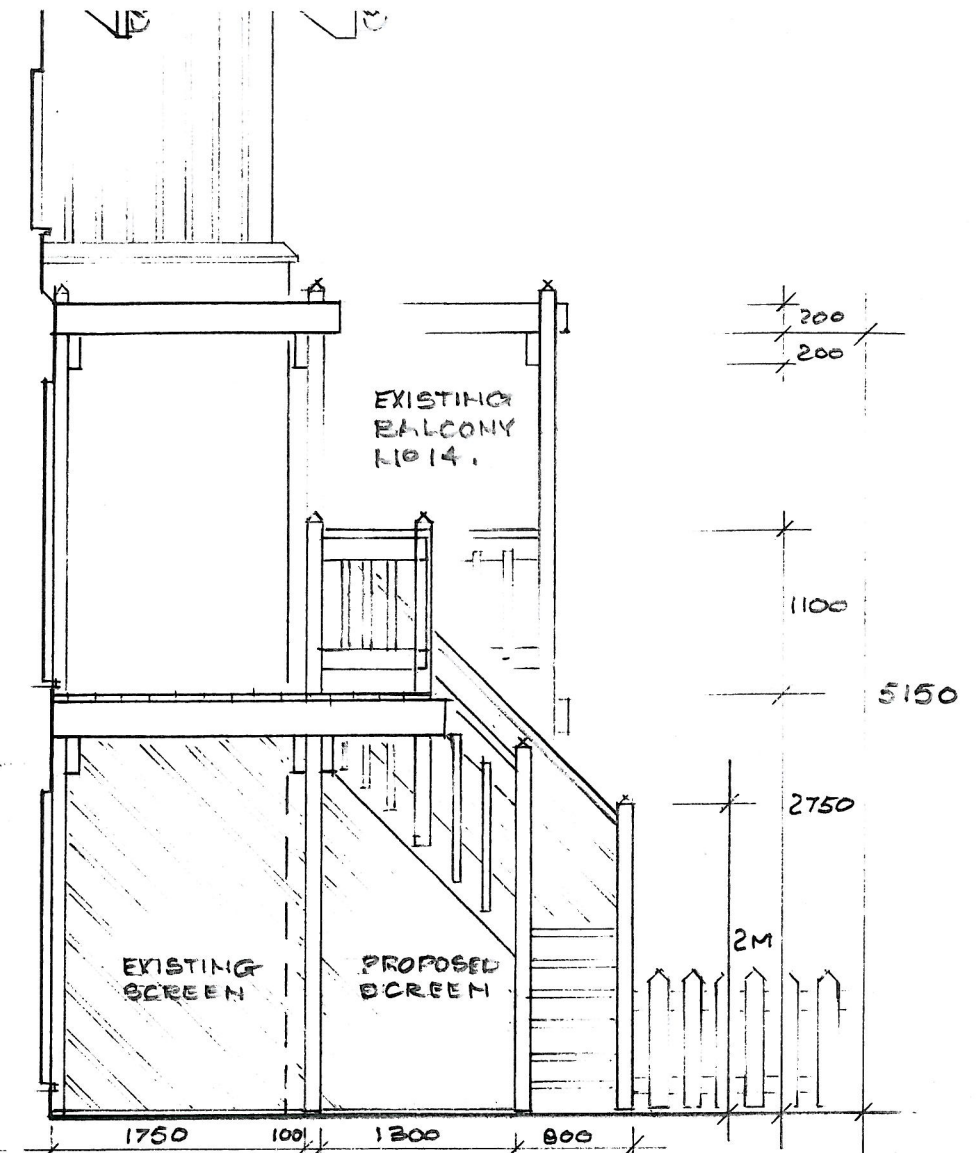

SECTION THRO EXTENDED BALCONY AND NEW
STAIRCASE AND PROPOSED NEWSIDE SCREEN



Principal Ian F. McDonald
11 Marina Approach, Yeading Middlesex, UB4 9TB
Telephone: 020 8841 7547