


Level 02 - Apartment Schedule				
Tenure	Type	N/A (sqm)	N/A (sqft)	Count
Private	1B1P	489.29 m²	5265.70 ft²	13
	1B2P	150.92 m²	1620.13 ft²	3
TOTAL: 16		639.81 m²	6885.84 ft²	16

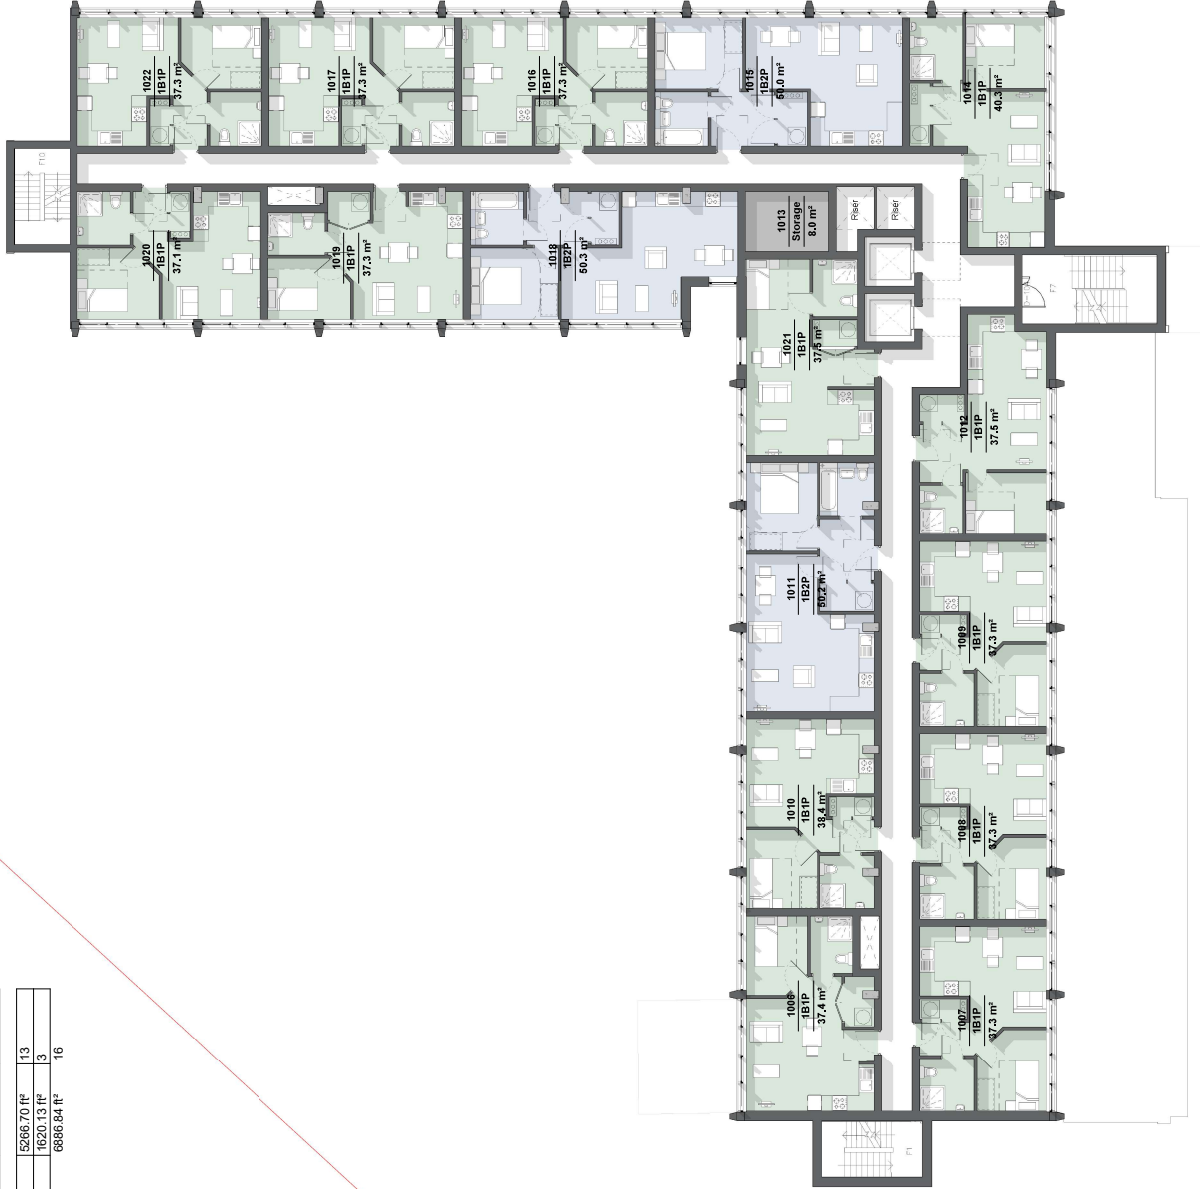

Notes

All contractors must visit the site and be responsible for taking and checking measurements.

All construction information should be taken from figure dimensions only. Measurements should be taken from the face of the wall unless otherwise stated. Any deviation from the face of the wall should be noted on the drawing.

This drawing is the property of the architect and is not to be reproduced or used in any way without the written consent of the architect.



P2	14.06.21	Shaviram Ltd	AL	RM
P1	20.06.21	Issue for Prior Approval	AL	RM

Rev	Date	Description	Drawn	Check
-----	------	-------------	-------	-------

Prior Approval

Client
Shaviram Hyde Ltd



Project
Hyde Park, Hayes

Drawing Title
Proposed Level 02 Plan

Scale: 1 : 100 Job Ref: 1048

Drawing No: DP_PP_A_1102 Revision P2

Scale Bar: 0 1 2 3 4 5 M

Sheet Code: 1048_PP_PP_PP_A_1102_Proposed Level 02 Plan_P2

Proposed Level 02 Plan
1 : 100