


Level 06 - Apartment Schedule				
Tenure	Type	N/A (sqm)	N/A (sqft)	Count
Private	1B1P	489.29 m²	5265.70 ft²	13
	1B2P	150.92 m²	1620.13 ft²	3
TOTAL: 16		639.81 m²	6885.84 ft²	16

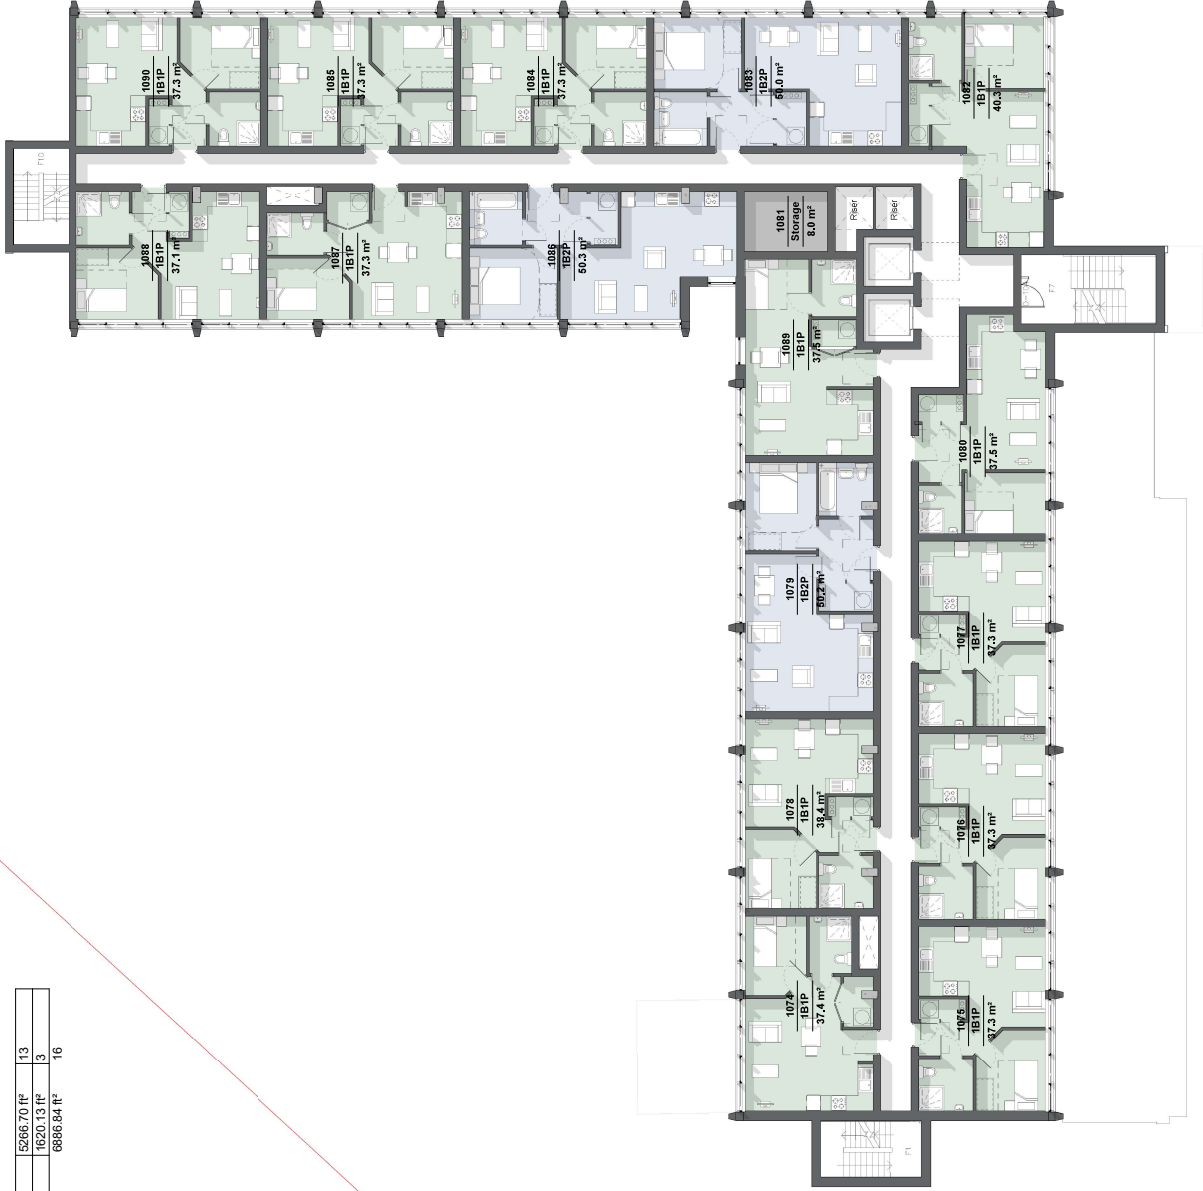

Notes

All construction must visit the site and be responsible for taking and checking measurements.

All construction information should be taken from figure dimensions only. Measurements should be taken from the face of the wall unless otherwise stated. Any deviation from the face of the wall should be noted on the drawing.

This drawing is the property of the architect and is not to be reproduced or used in any way without the written consent of the architect.



anyone for purposes other than those stated in the Drawing Status below.

P2	14.06.21	Shown (red)	AL	RM
P1	20.06.21	Issue for Prior Approval	AL	RM
Drawing Status		Description	Drawn	Checked
Prior Approval				

Client
Shaviram Hyde Ltd



Project
Hyde Park, Hayes

Drawing Title
Proposed Level 06 Plan

Scale: 1 : 100 Job Ref: 1048

Drawing No: DP_PP_A_1106 Revision P2

Scale Bar: 0 1 2 3 4 5 M

Sheet Code: 1048_PP_PP_PP_A_1106_Proposed Level 06 Plan_P2

Proposed Level 06 Plan
1:100