






PROPOSED FRONT ELEVATION

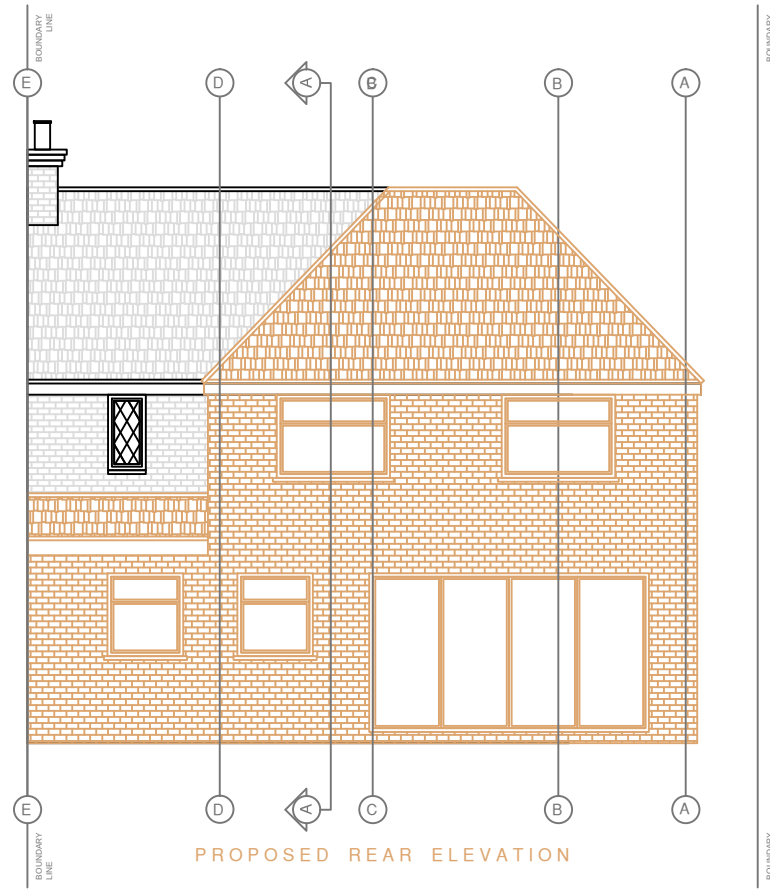


PROPOSED REAR ELEVATION

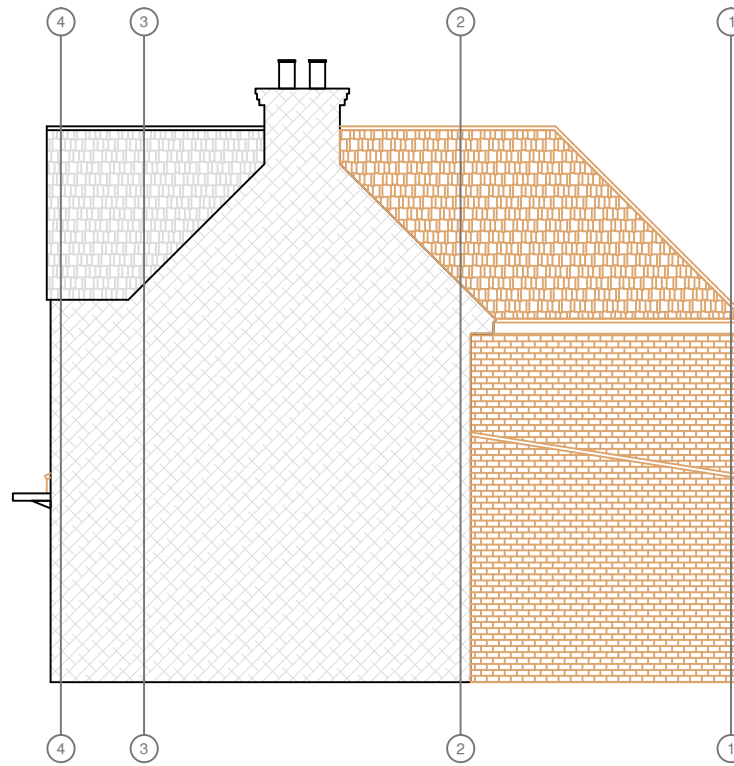


PROPOSED RIGHT SIDE ELEVATION

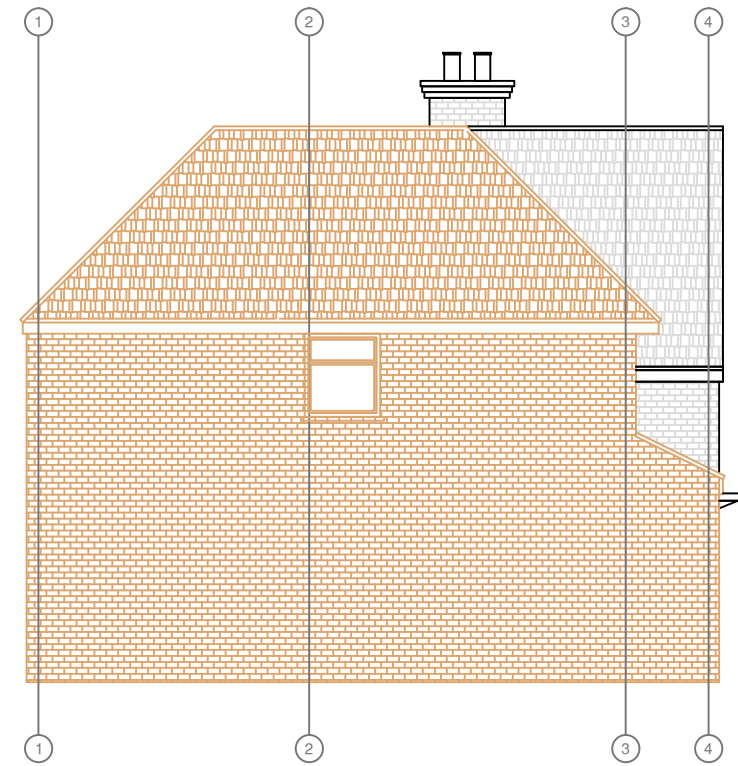


PROPOSED LEFT SIDE ELEVATION

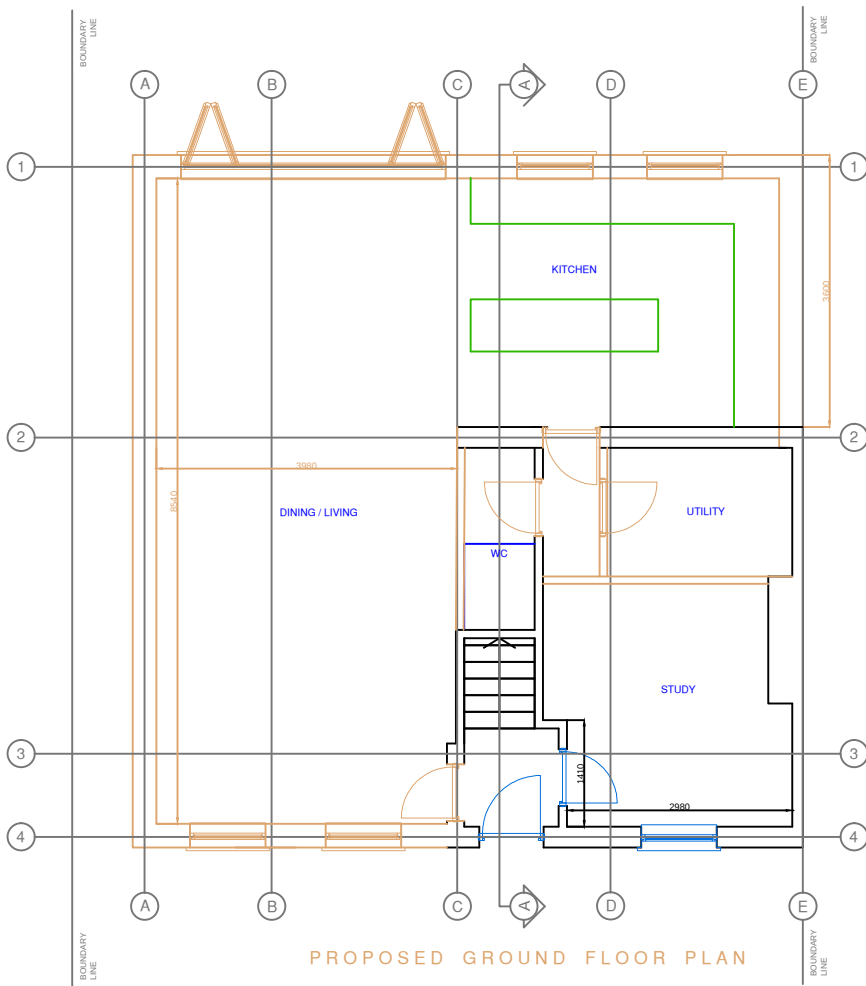


PROPOSED GROUND FLOOR PLAN

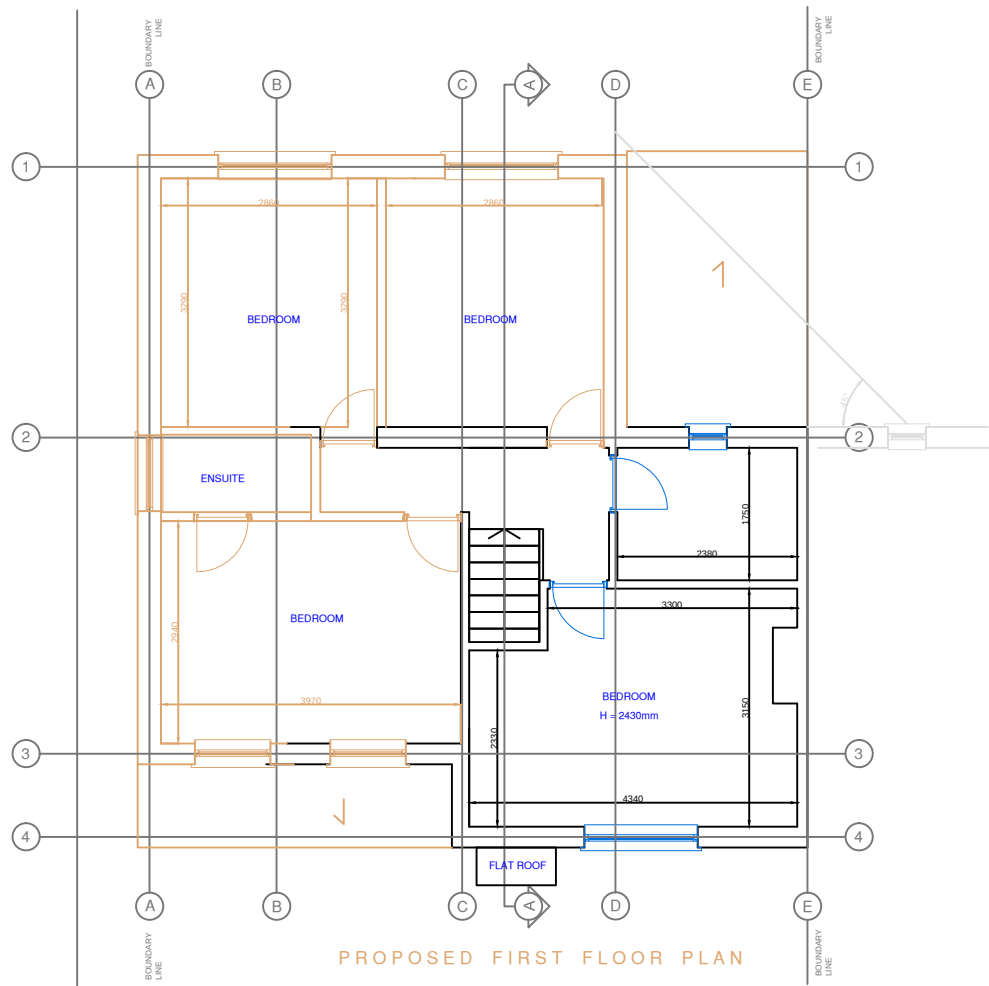


PROPOSED FIRST FLOOR PLAN

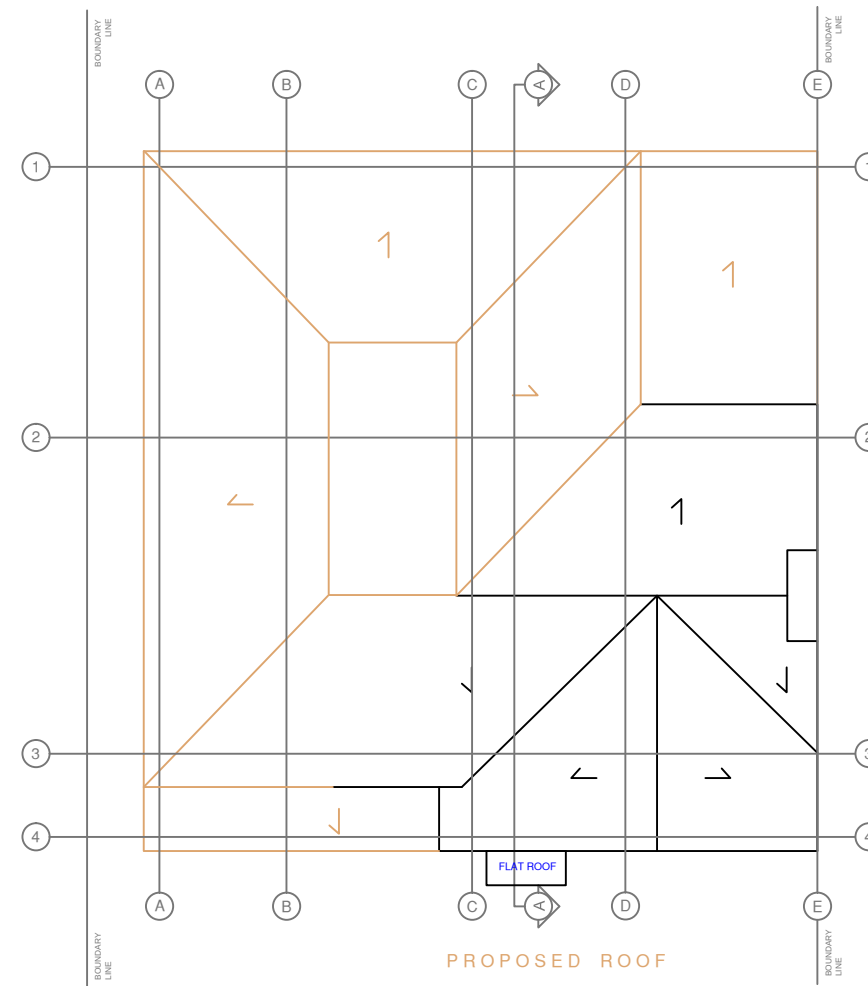

PROPOSED ROOF

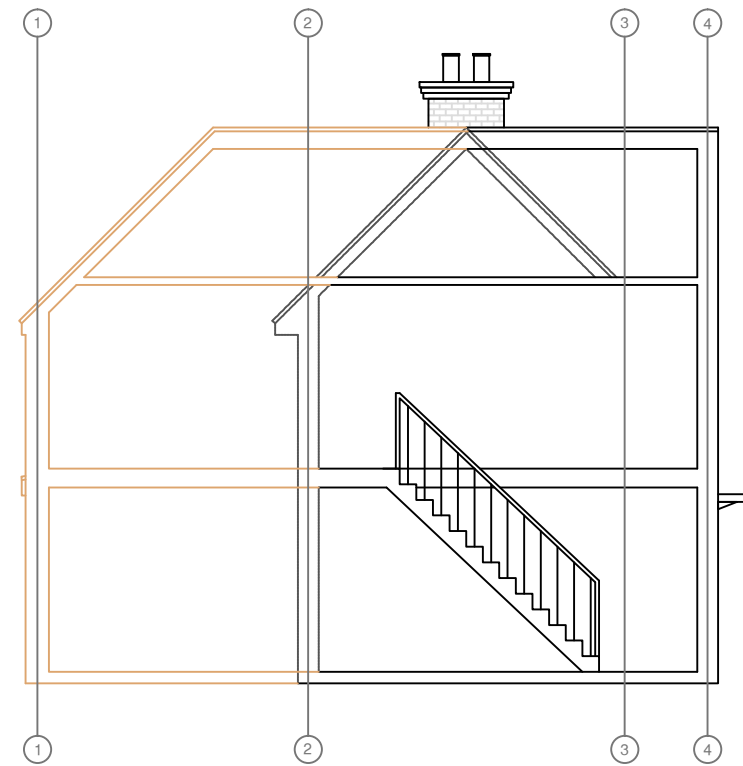

PROPOSED SECTION

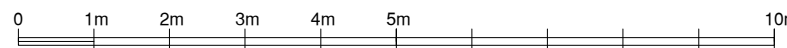

NOTE! THE MATERIALS USED
IN THE CONSTRUCTION OF
THE EXTENSION WILL BE OF
SIMILAR APPEARANCE TO
THOSE USED IN
CONSTRUCTION OF THE
EXTERIOR OF THE EXISTING
DWELLINGHOUSE

PLANNING DRAWINGS ONLY

SCP STUDIO CAD PROJECTS Architectural Designers TEL: 079 581 581 90 E-mail: scaprojects@hotmail.au	
PROJECT: 186 CENTRAL AVENUE UB3 2DE PROPOSED PLANS	
SCALE: 1:50 (A0) 1:100 (A2) DATE: NOV 2016	PROJECT No: 2161112-1
THIS DRAWING MUST NOT BE REPRODUCED, MULTIPLIED OR SUBMITTED TO THE INSPECTION OF THIRD PARTIES WITHOUT OUR PRIOR PERMISSION. ALL DIMENSIONS TO BE CHECKED AND VERIFIED ON SITE	