

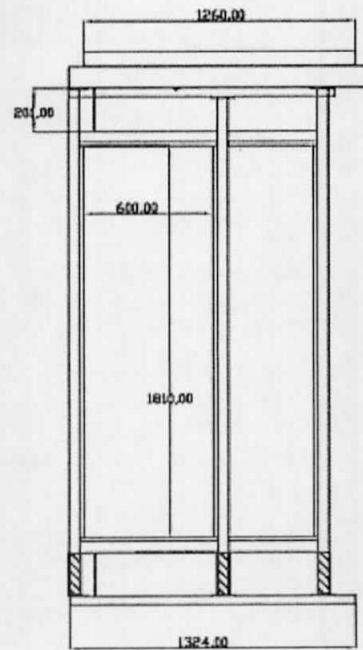



Solar Powered Telephone Kiosk (with wheelchair access)

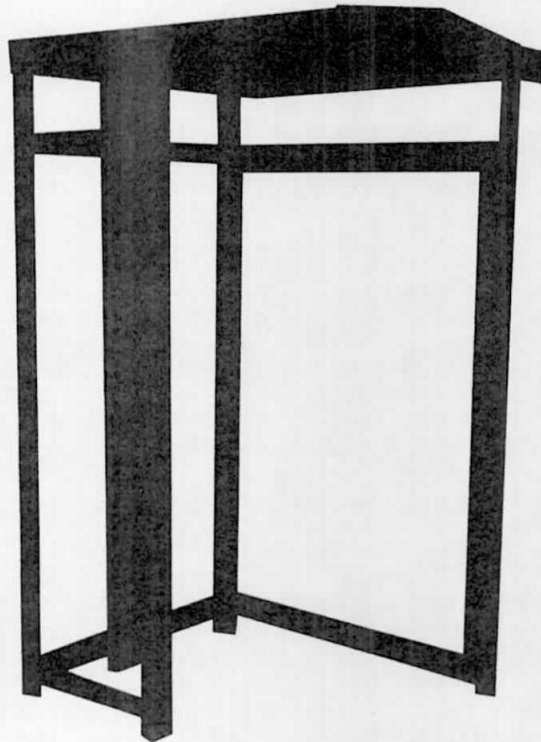


LEFT SIDE VIEW

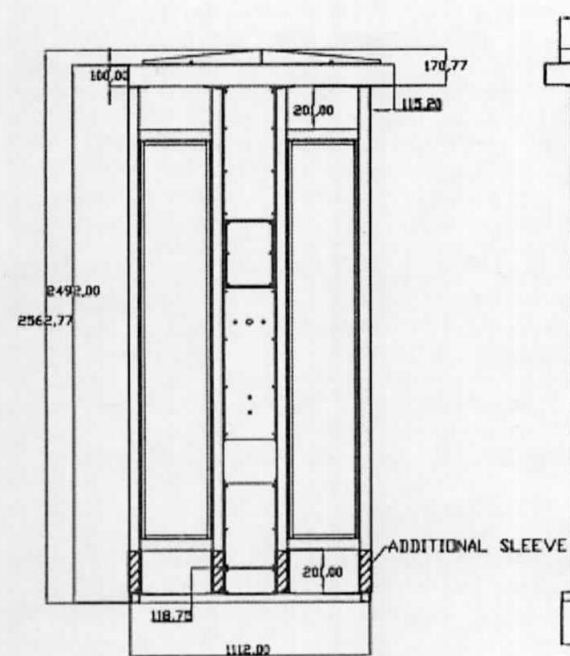


FRONT VIEW

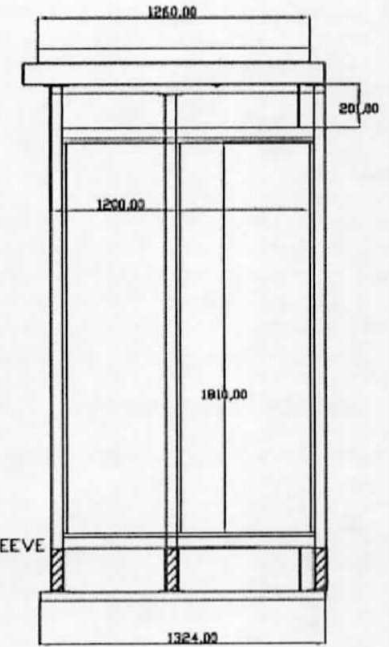

RIGHT SIDE VIEW

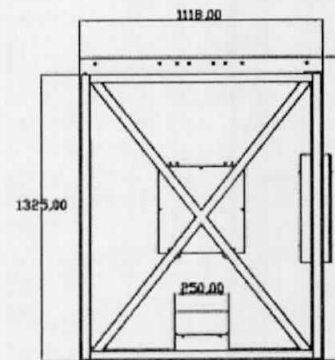


BOTTOM VIEW

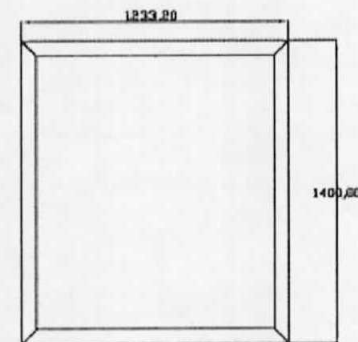

TOP VIEW

Steel Frame
Colour Pillar Black

Clear Polycarbonate
Toughened Glass 8mm

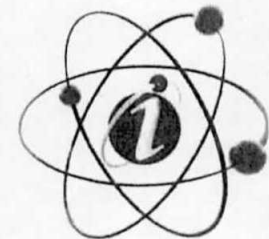

Infocus Public Networks