

BLOCK/SITE PLAN  
AREA 90m x 90m  
SCALE 1:500 on A4  
CENTRE COORDINATES: 509202, 191742

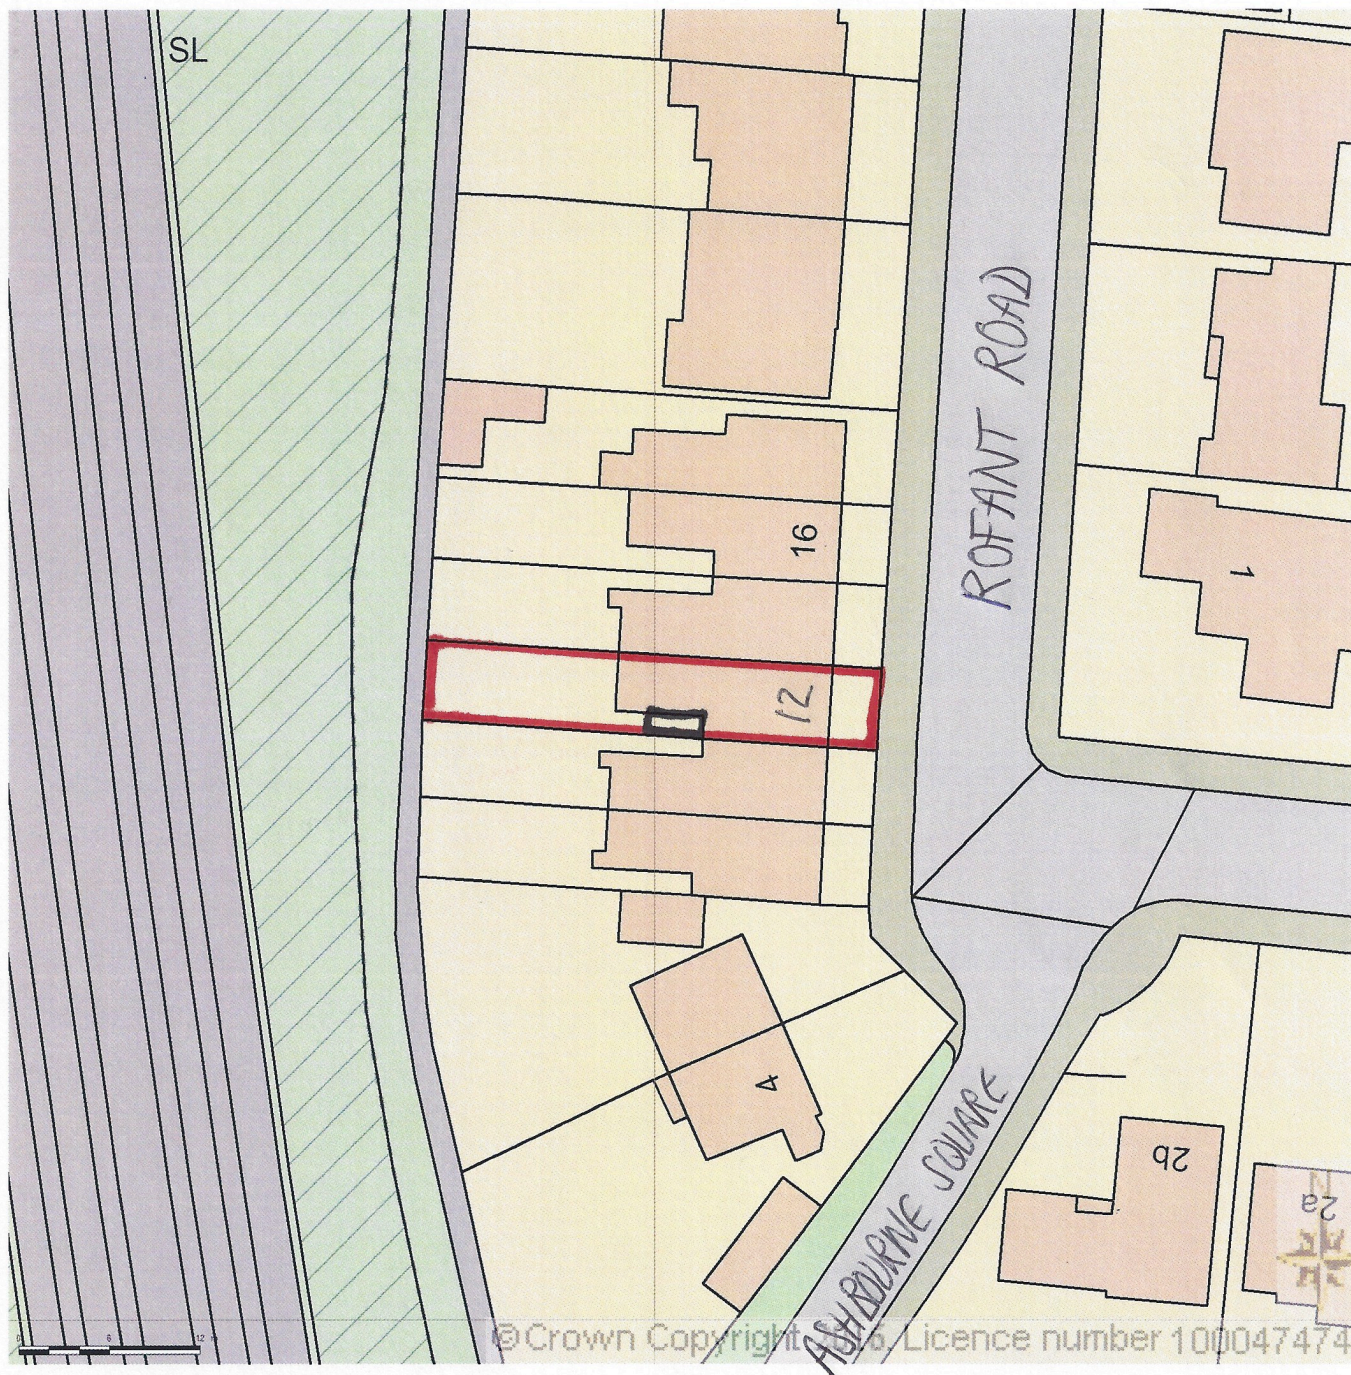




Photo 1 - Rear  
elevation of 14  
Rofant Road, looking  
onto 16 Rofant Road  
with 2.9m eaves.



Photo 2 - Rear  
elevation of 16  
Rofant Road, side  
extension and loft  
extension.



Photo 3 - Rear  
elevation of 12 and  
10 Rofant Rd