




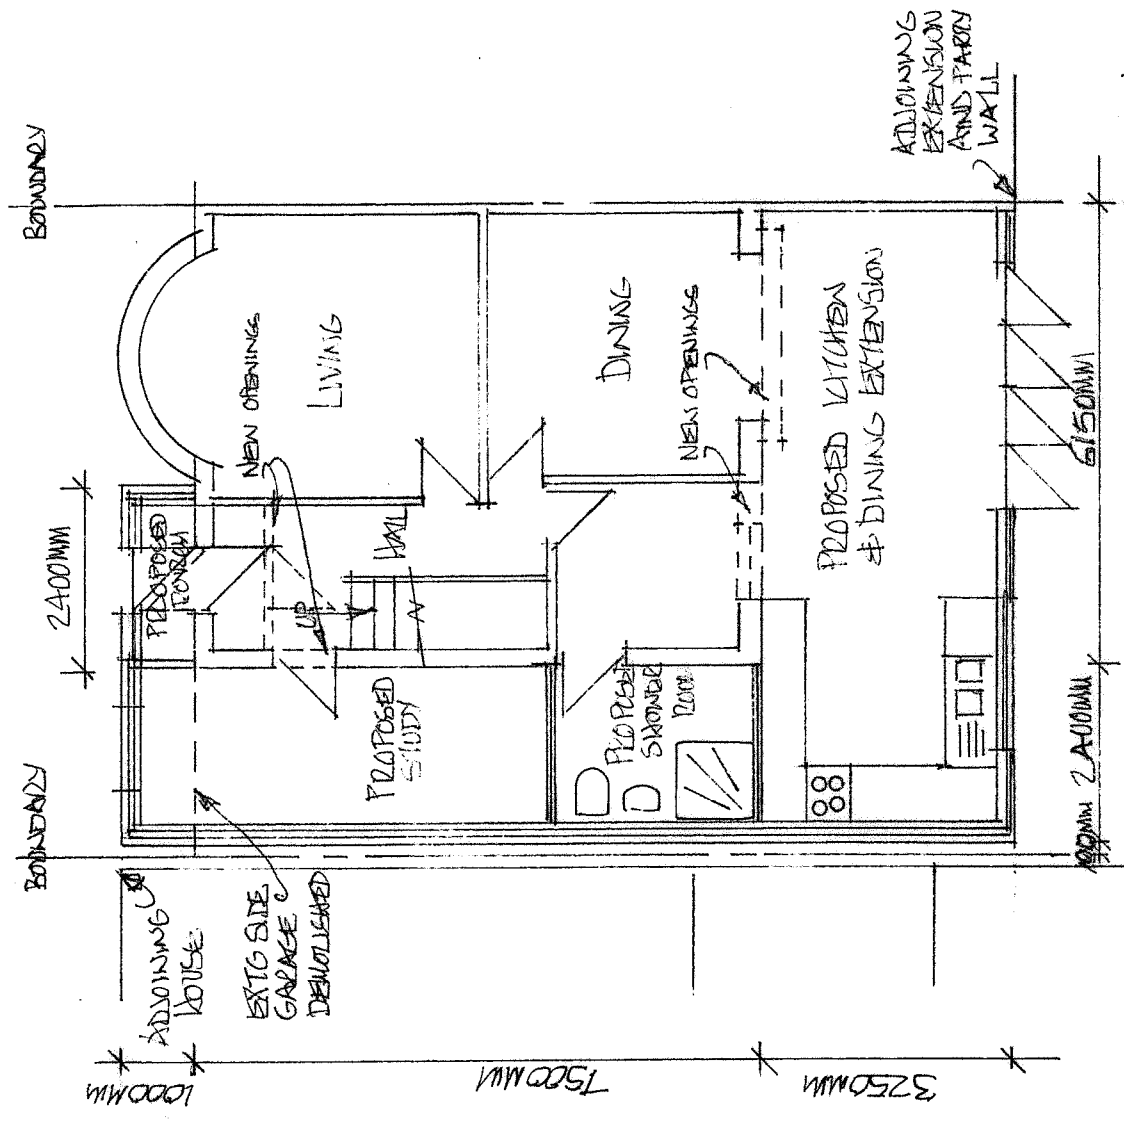


PROPOSED GROUND FLOOR PLAN (1:100)

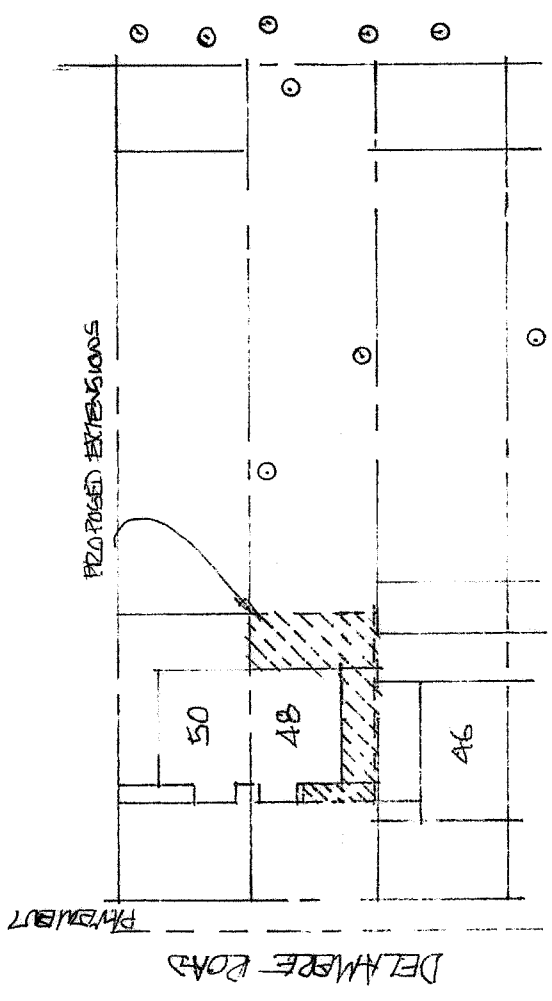


BLOCK PLAN (1:500)
© = TREES

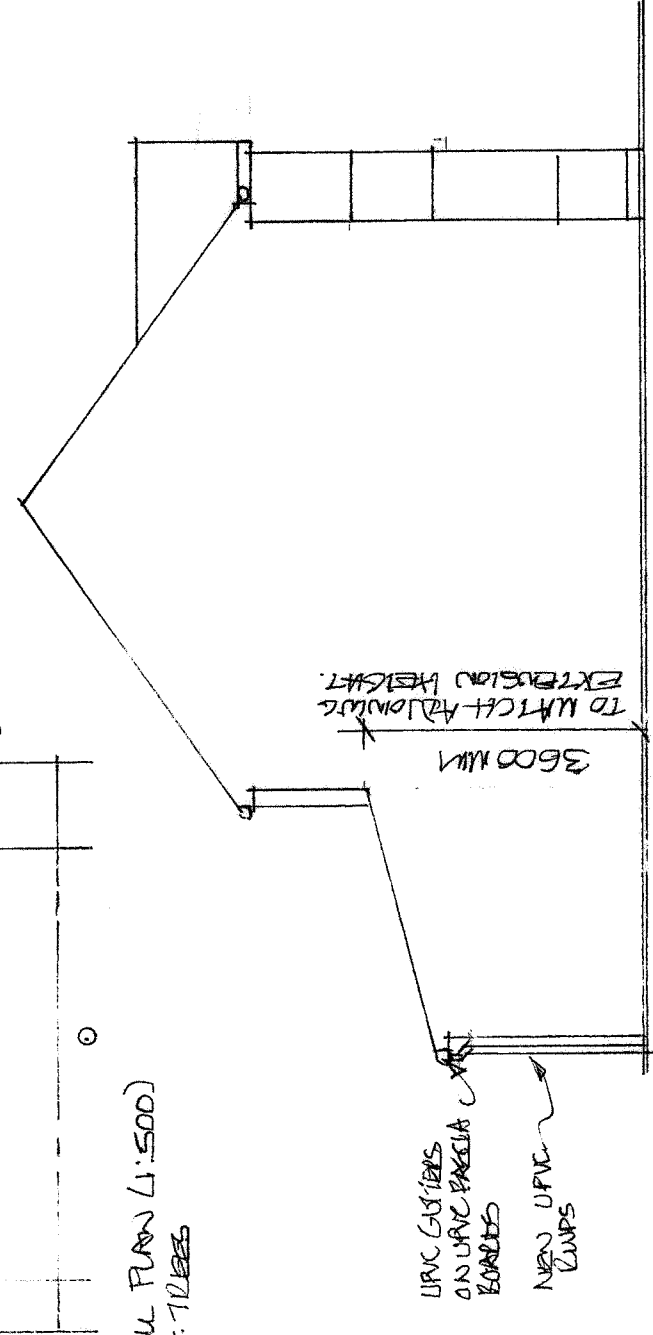


PROPOSED SIDE ELEVATION (1:100)

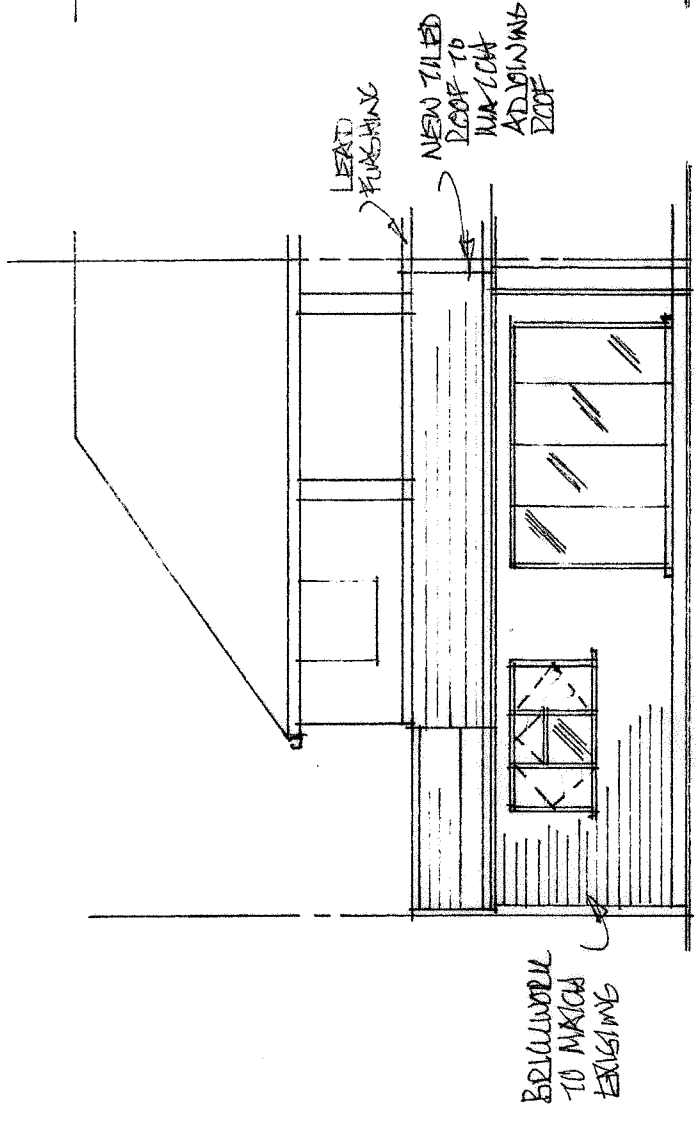

PROPOSED REAR ELEVATION (1:100)

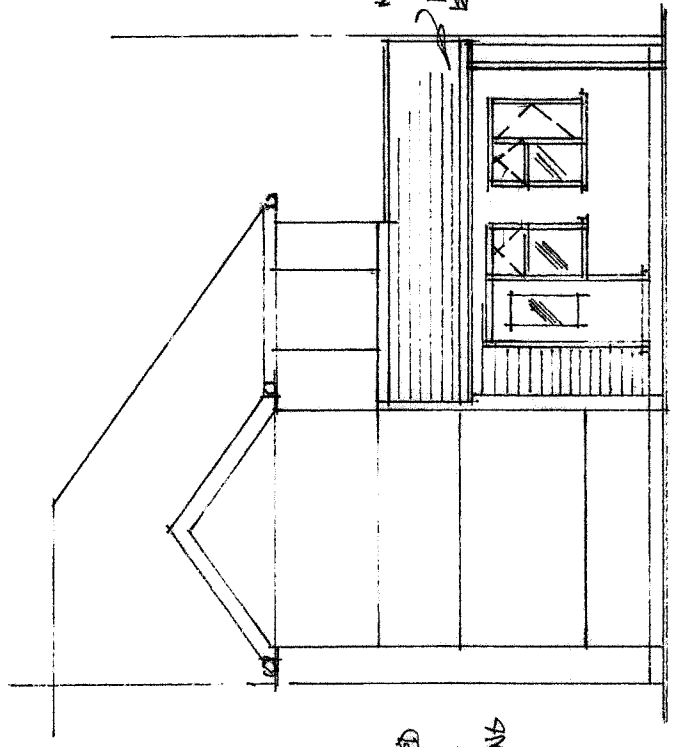

PROPOSED FRONT ELEVATION (1:100)

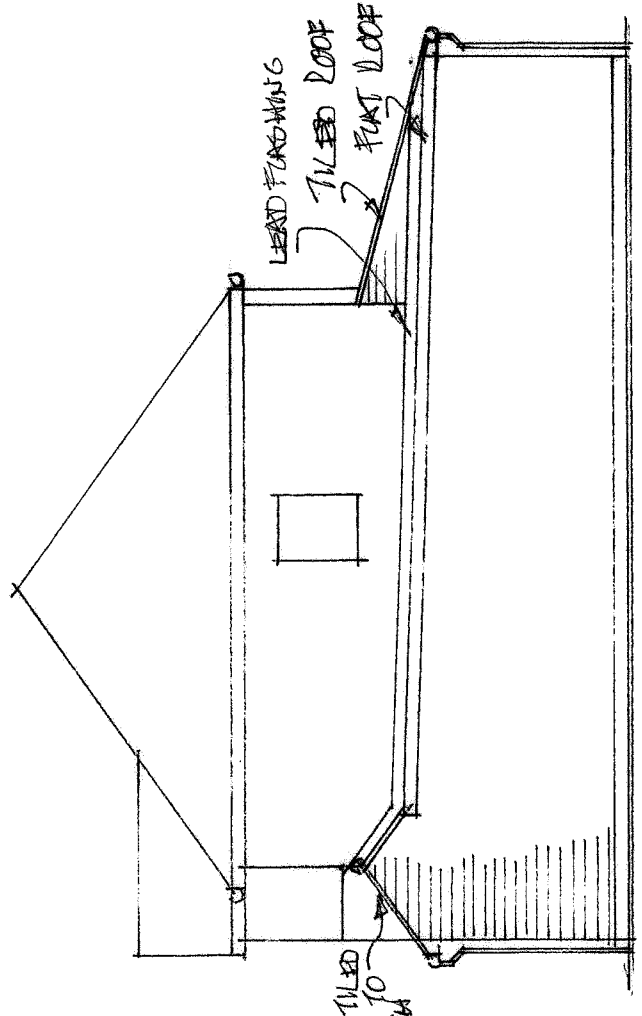

PROPOSED SIDE ELEVATION (1:100)

PROPOSED SINGLE STOREY REAR, SIDE & FRONT FRONT EXTENSIONS @:-
48, DELAWARE ROAD, HAYES, URBAN
SCALE:- 1:100 @ A3
DWG NO:- FEB / 17 / 05
REVISIONS:-