
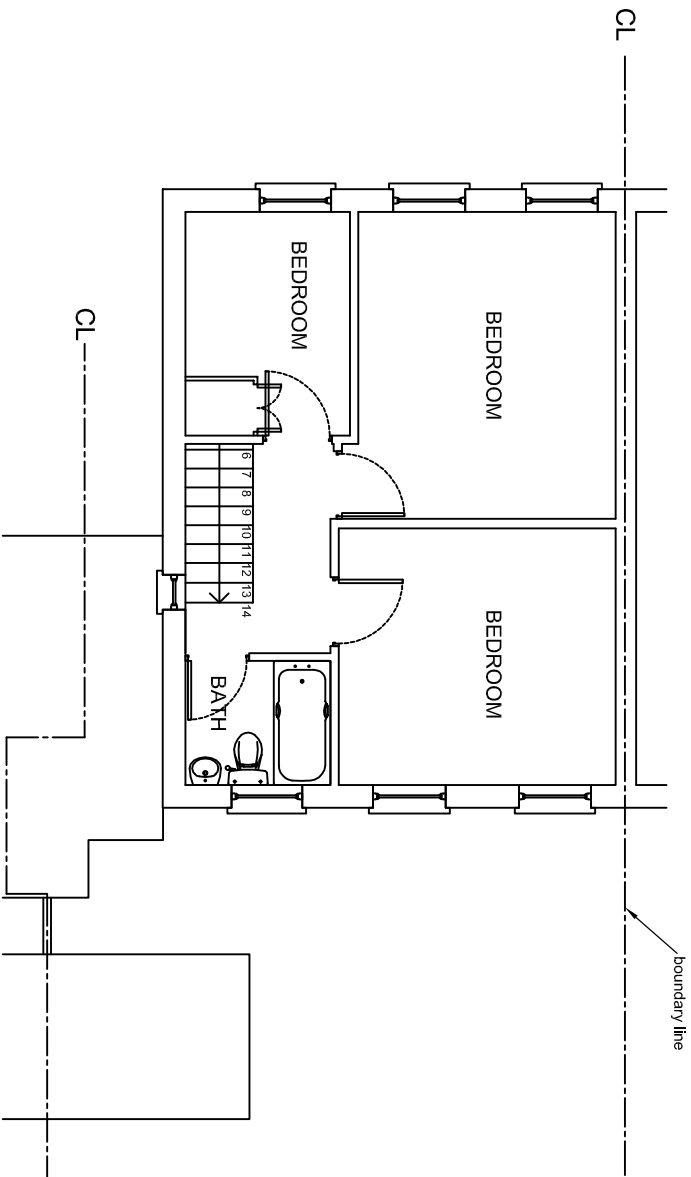



NOTES

The Contractor must verify all dimensions at the site before setting out, commencing work, or making any shop drawings. Any discrepancies must be reported to the Contract Administrator before proceeding.


DO NOT SCALE FROM THIS DRAWING

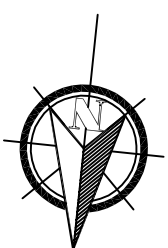


EXISTING FIRST FLOOR PLAN

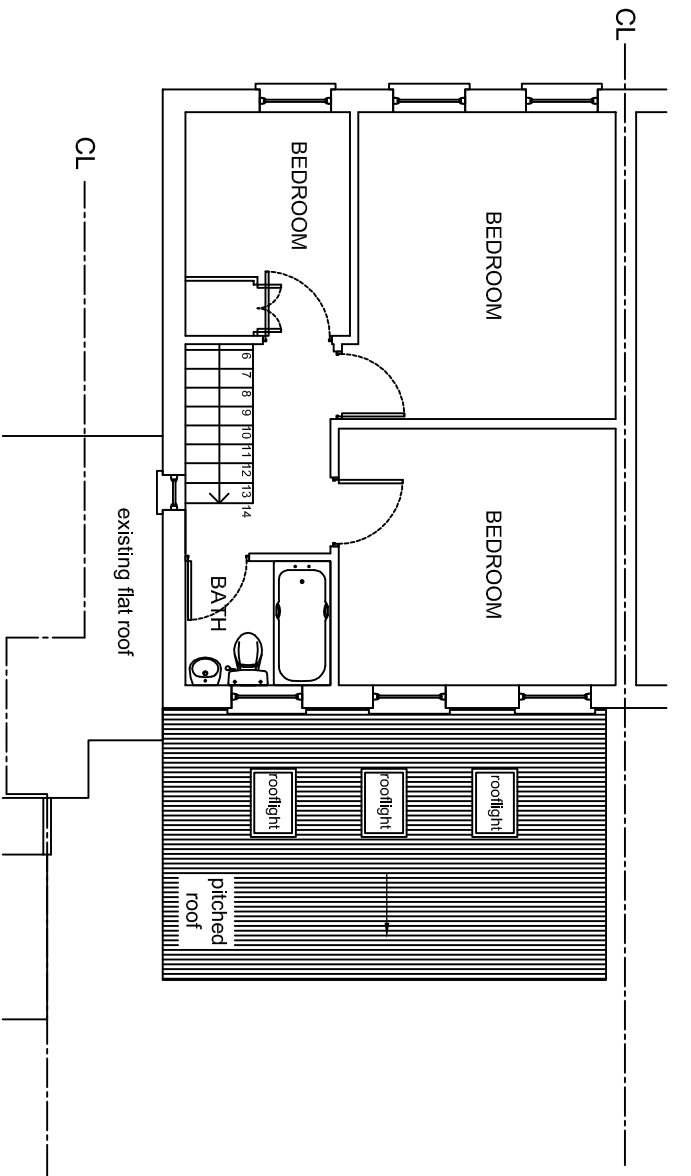


PROPOSED FIRST FLOOR PLAN

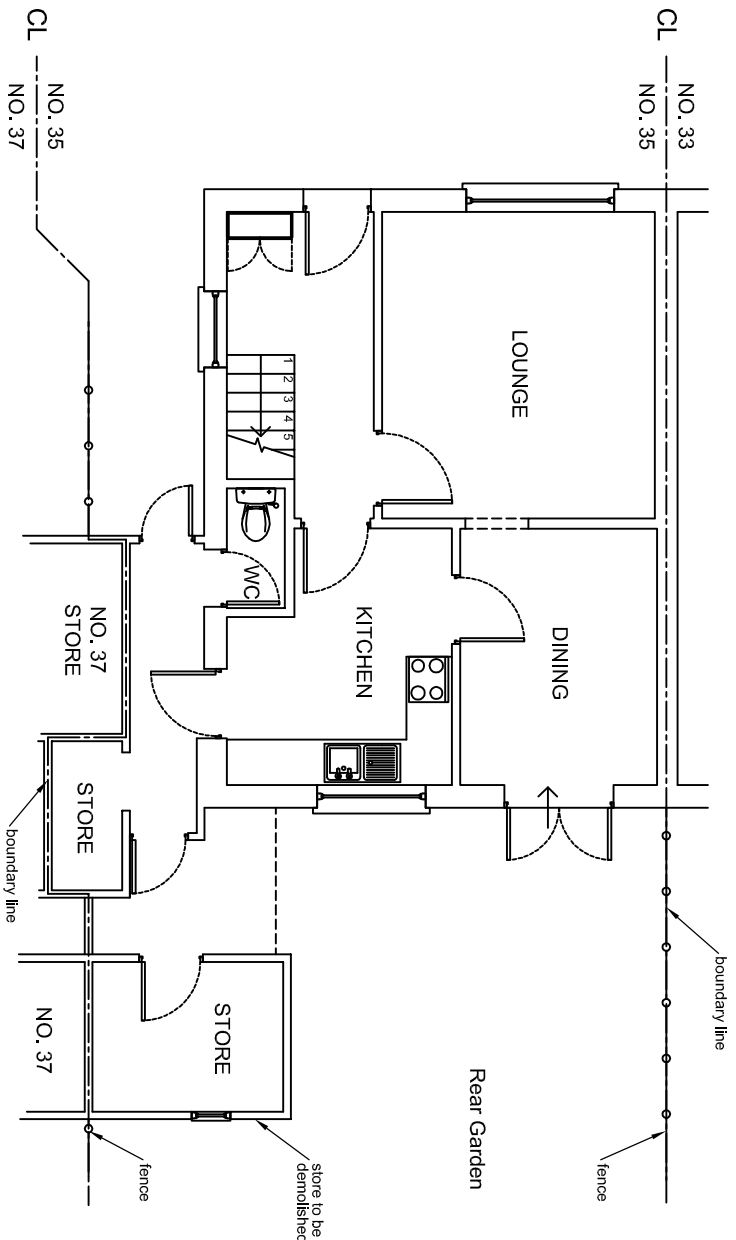

EXISTING GROUND FLOOR PLAN

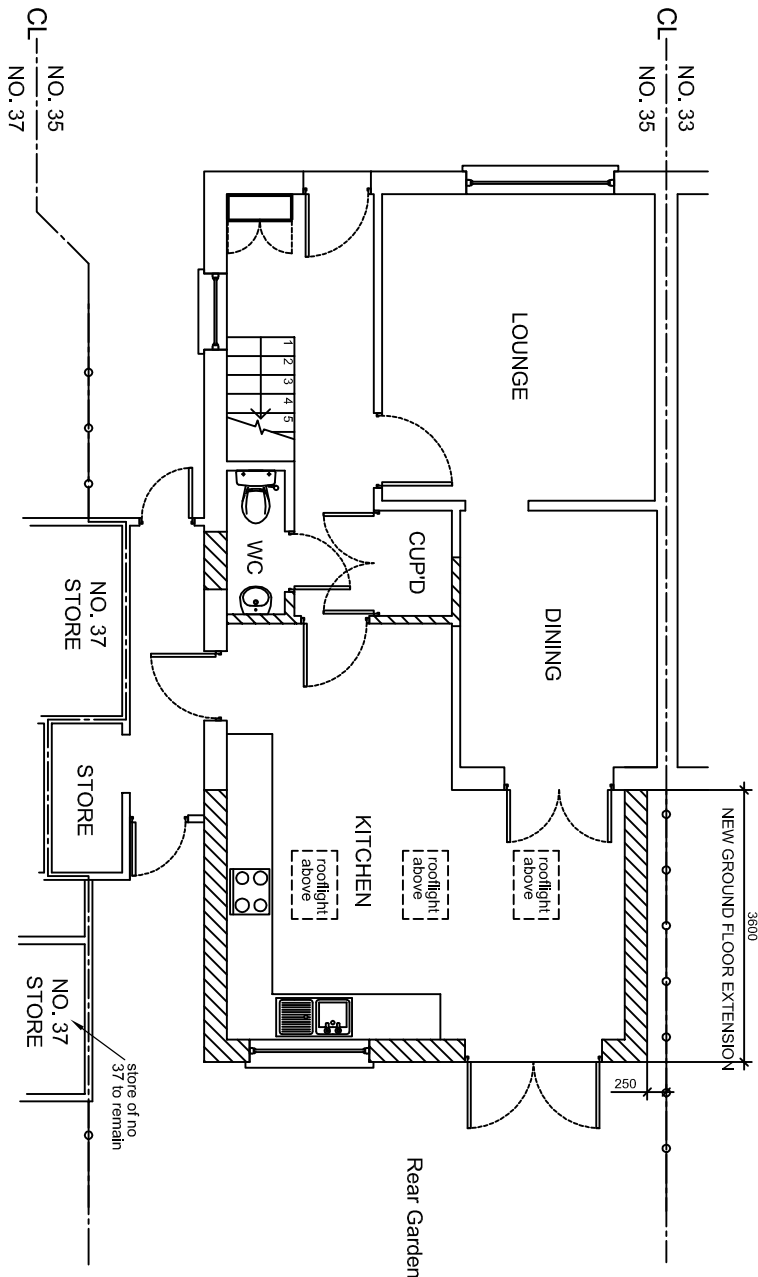

PROPOSED GROUND FLOOR PLAN

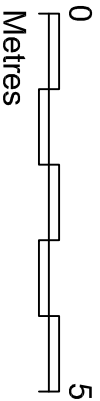

DESCRIPTION			
EXISTING & PROPOSED GROUND AND FIRST FLOOR PLANS			
PROJECT	35 WORCESTER ROAD, COWLEY, UB8 3TH		
REAR EXTENSION			
SCALE	DRAWN BY	CHECKED BY	DATE
1:100 @ A3	EG	GC	15/10/16
DRAWING NO.	35 WR / P / 03		REV.
			C

Rev	Revision notes	Initials	Date



GJC DESIGN LTD
CHARTERED ARCHITECT
Tel: 01895 251323
Mob: 07976 732636
g.j.c@jclon11@btinternet.com