


EXISTING OFFICES - BASEMENT PLAN

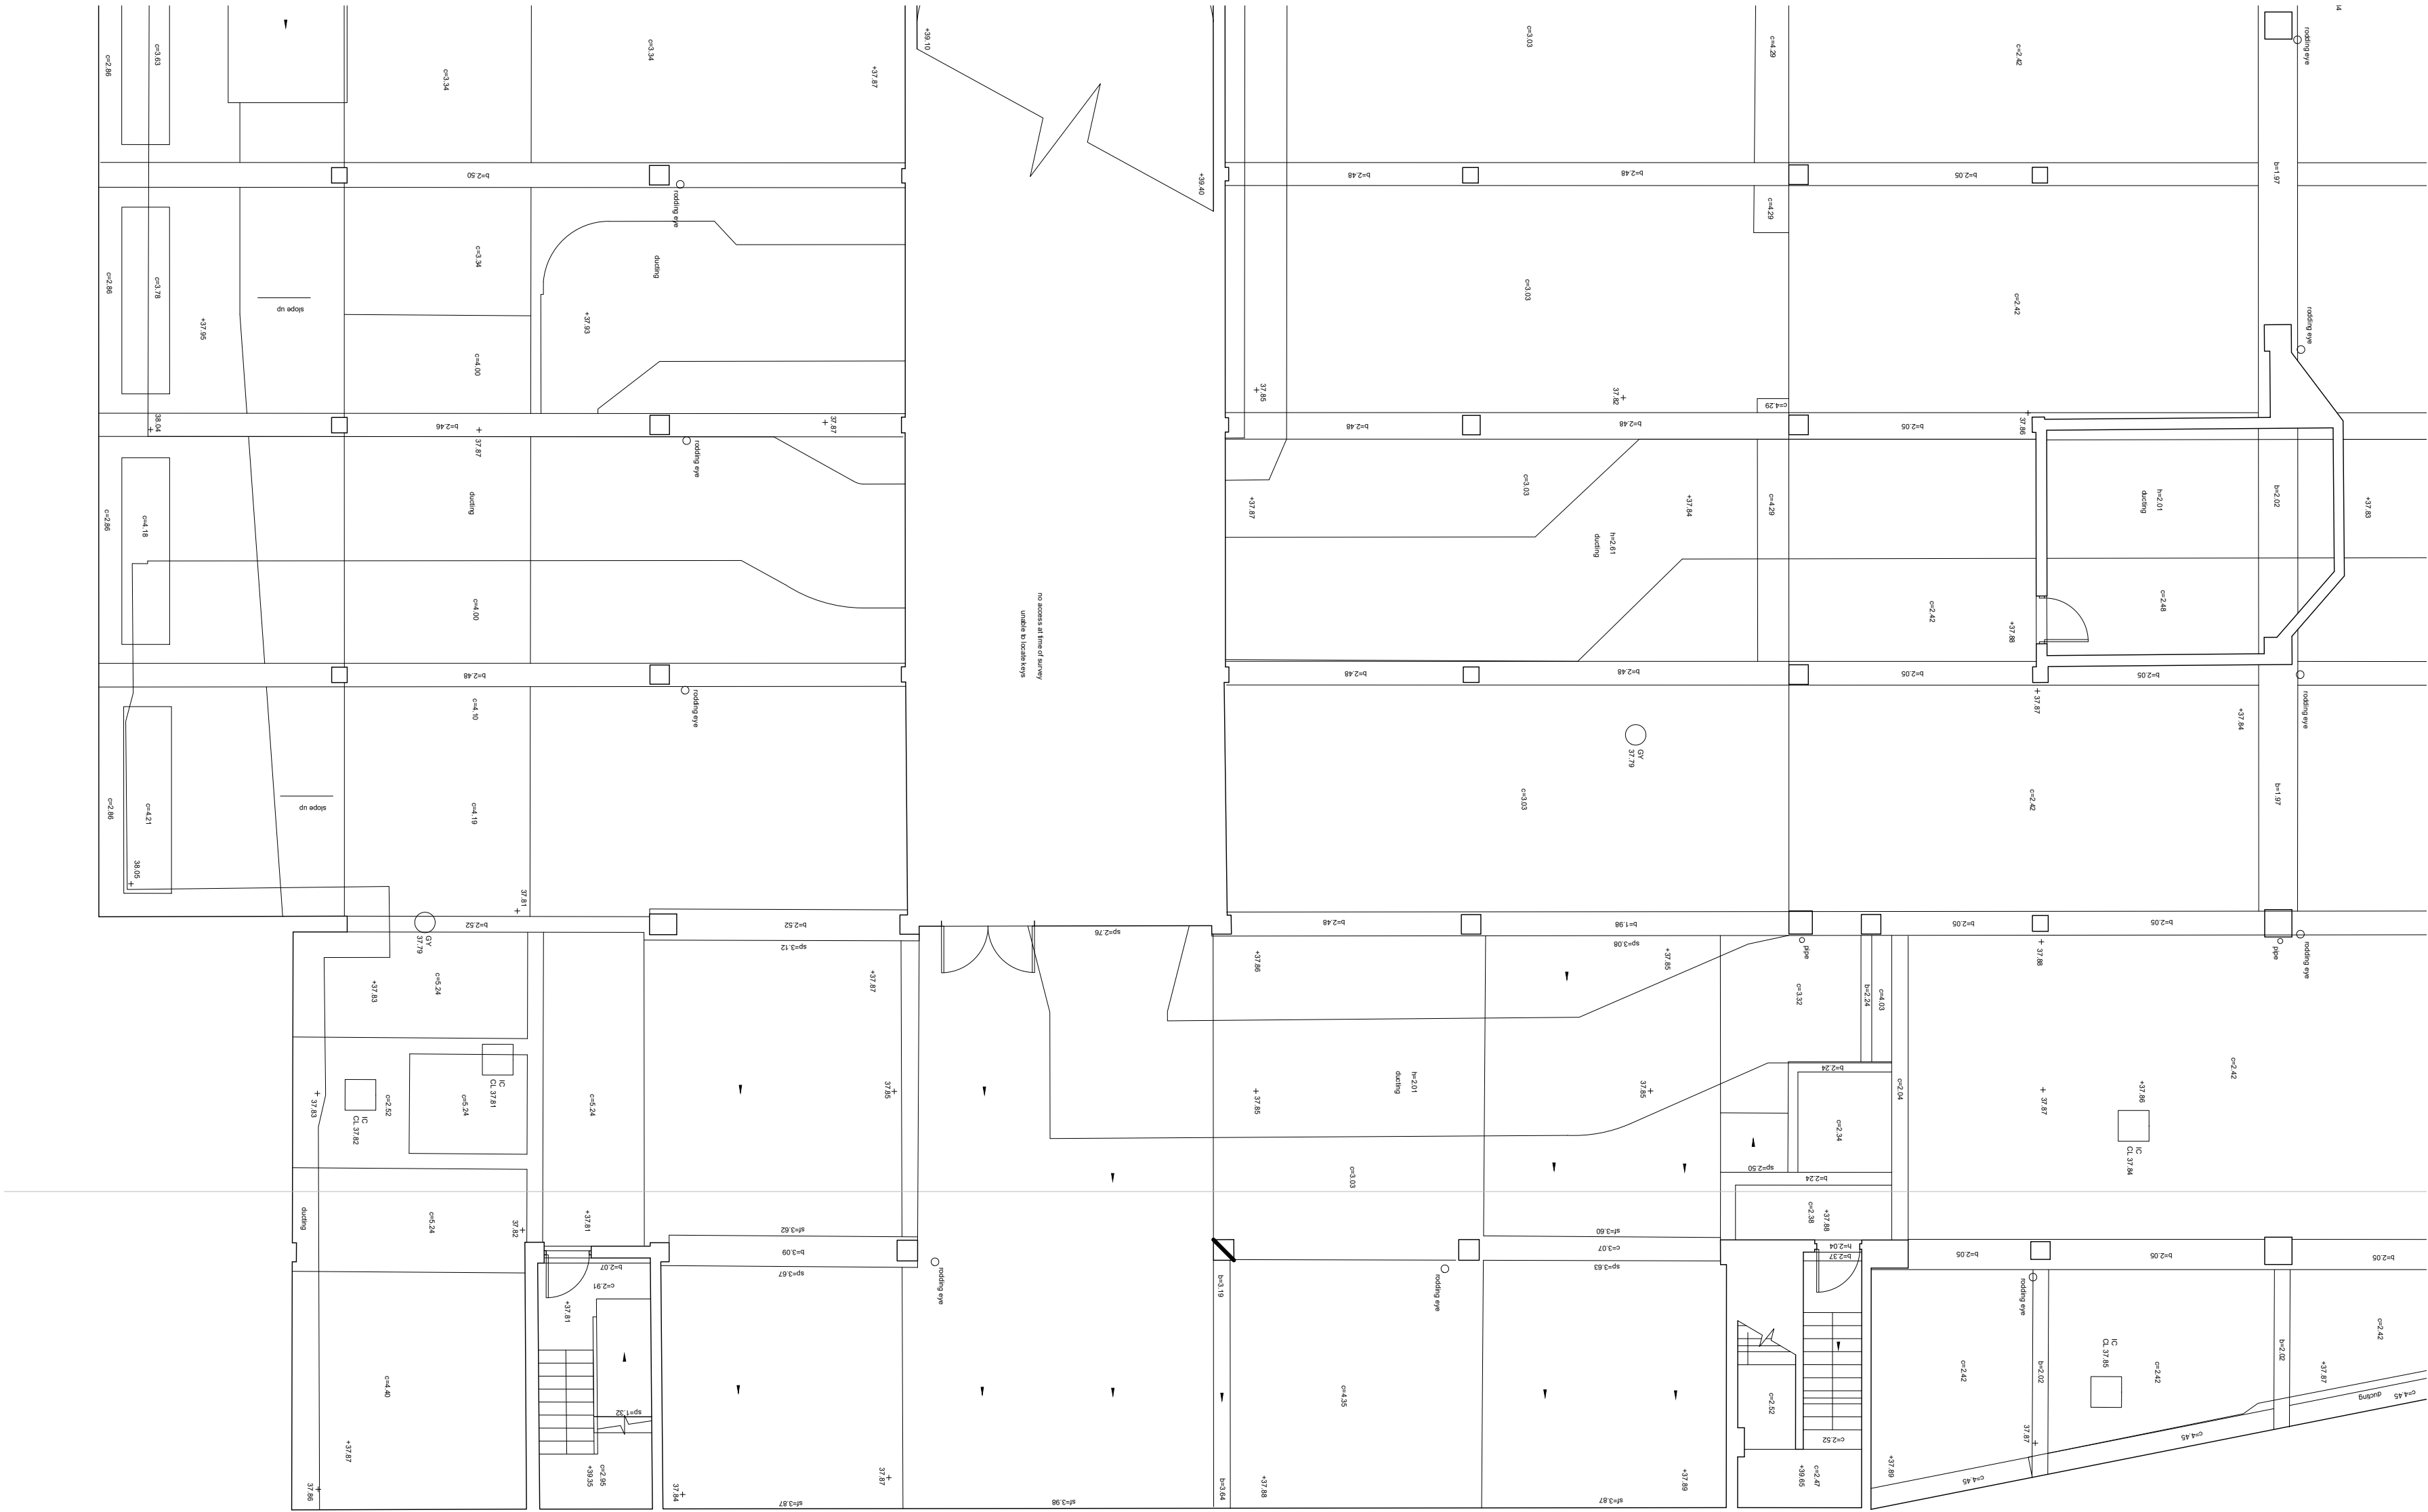

rev	date	initials	revision	checked
*	13/09/18	KT	First Issue for Planning	KT

Planning

Revision	Description	Date
LEGEND		
p = Plinth Height	RL = Ridge Level	
s = Sill Height	EL = Eaves Level	
h = Head Height	RFL = Roof Level	
c = Ceiling Height	SFL = Soffit Level	
b = Beam Height	THL = Threshold Level	
sp = Spring Point Height	FFL = Finished Floor Level	
fc = False Ceiling Height	PWL = Parapet Wall Level	
sc = Structural Ceiling Height		
sf = Soffit Height		
c\b = Cupboard		
	+35.20	Detailed spot level
	+52.76	Elevation spot levels

Elevation\Section Line

Box partition

Step/Ramp up

Slope up


Stair cut line

Fit Mark

Radiator

Exposed Beam

Hidden Beam

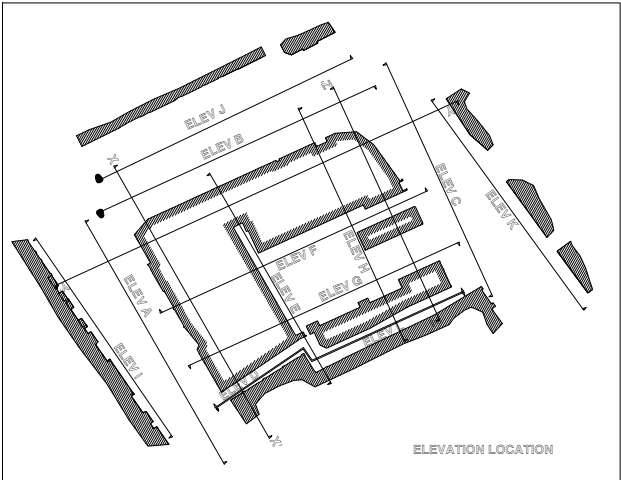

This drawing is copyright. All rights reserved in Chapter IV of the Copyright, Designs and Patents Act 1988 have generally been observed. All dimensions to be checked on site. Do not scale. Any discrepancy between this drawing and other information to be supplied by CFA, the retaining owner design team or others.

Client:
HSBC Bank Pension Trust (UK) Ltd

Project:
Bakers House
25 Bakers Road, Uxbridge

Planning

Title:
Existing Offices
Basement Plan

Drawing No	Rev	Drawn	Date	Scale
12024 /EX-P 099	*	KT	01/08/2018	1:100 @A2