


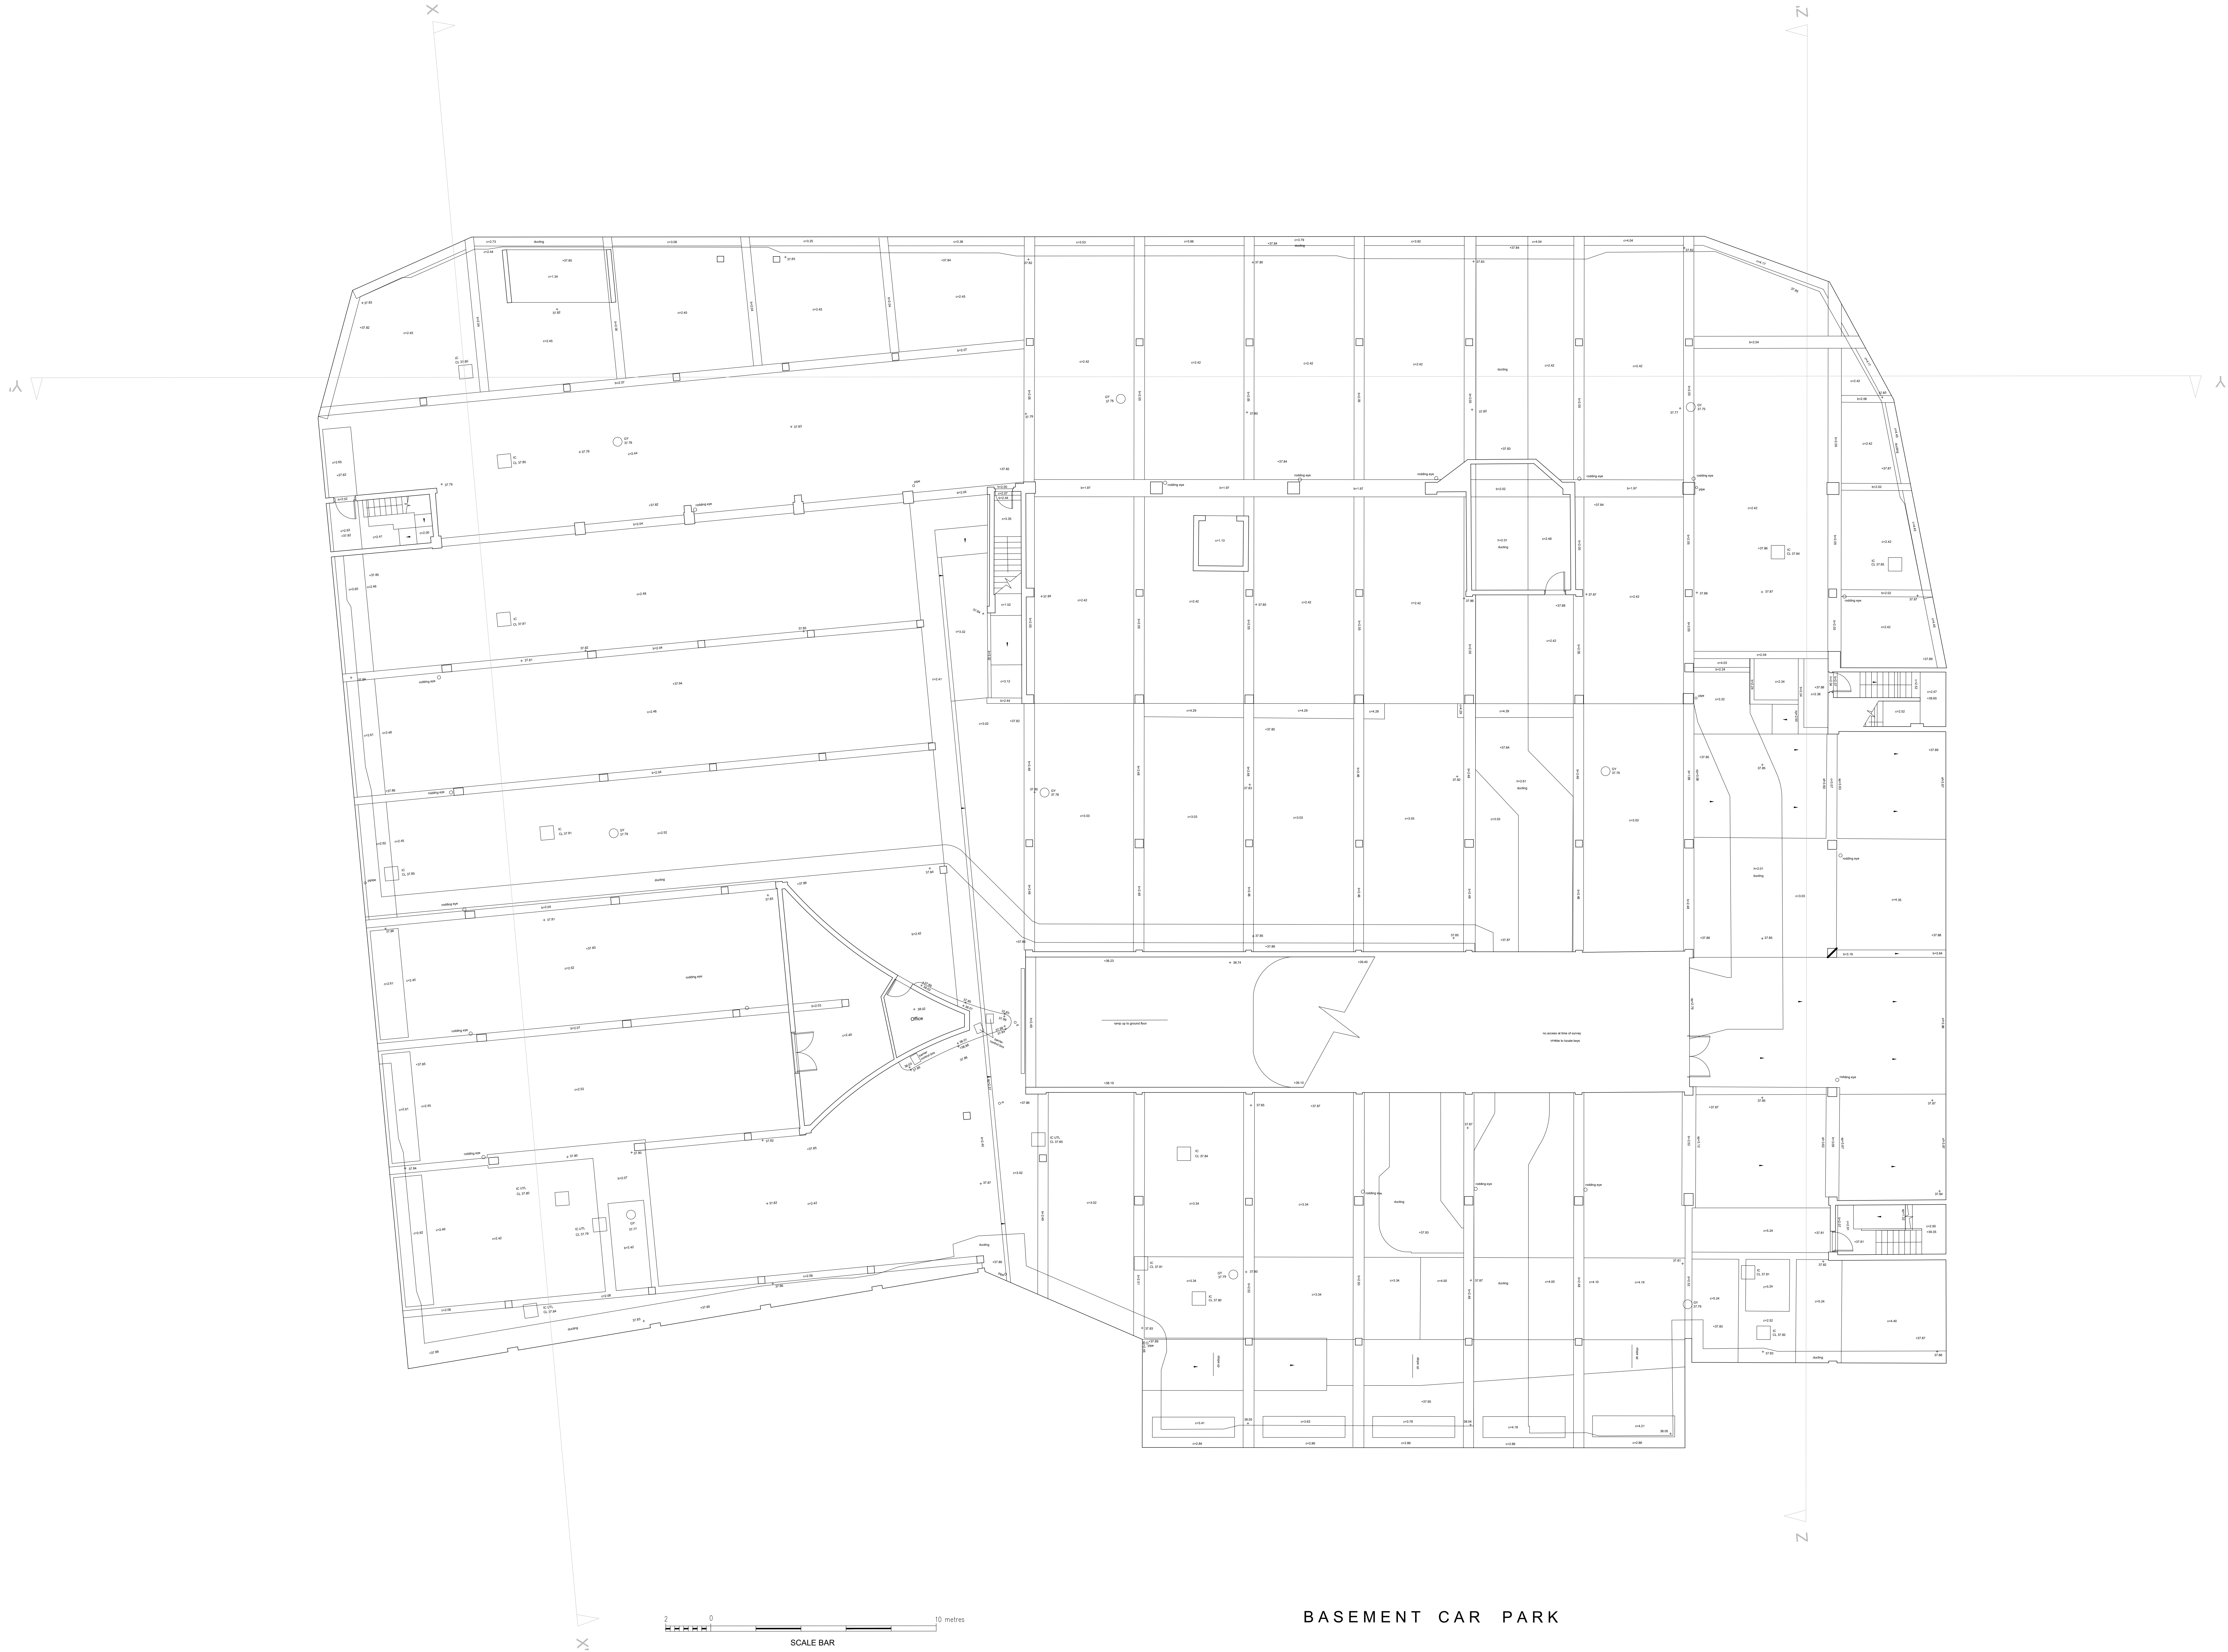

Planning

Revision	Description	Date
----------	-------------	------

LEGEND

- p = Plinth Height
s = Sill Height
h = Head Height
c = Ceiling Height
b = Beam Height
sp = Spring Point Height
fc = False Ceiling Height
sc = Soffit Height
c/b = Cupboard
- RL = Ridge Level
EL = Eaves Level
RFL = Roof Level
SFL = Soffit Level
THL = Threshold Level
FFL = Finished Floor Level
PWL = Parapet Wall Level
- +35.20 Detailed spot level
+52.76 Elevation spot levels

- Elevation/Section Line

Box partition

Step/Ramp up


Slope up

Stair cut line

Exposed Beam

Hidden Beam
- Fit Mark

Radiator

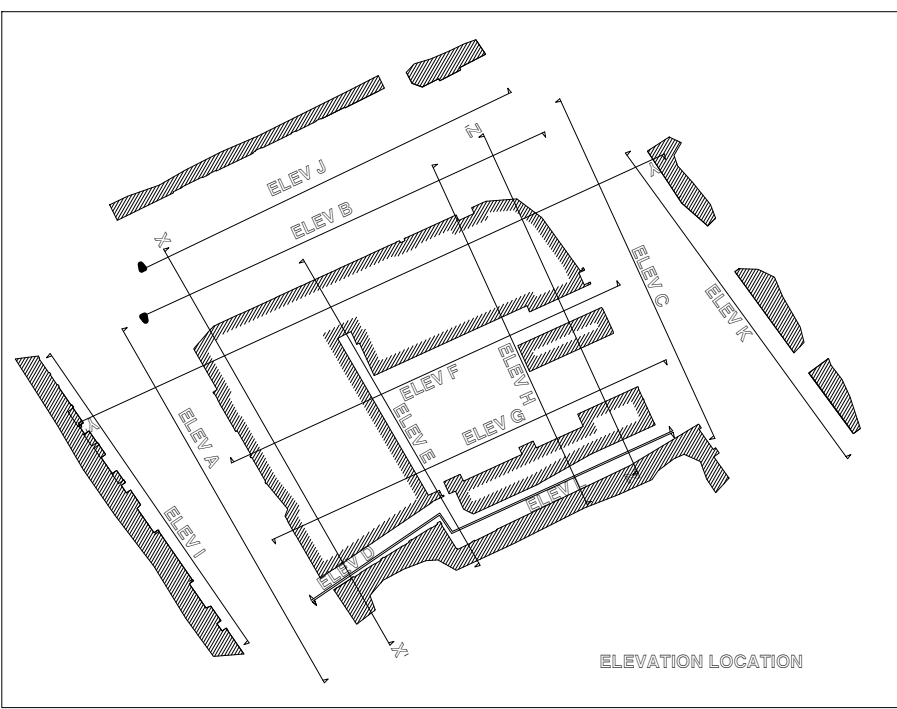

HSBC Bank Pension Trust (UK) Ltd

Project
Bakers House
25 Bakers Road, Uxbridge

EXISTING

GENERAL
BASEMENT PLAN

Drawing No: 12024 /EX-P 199 Rev: KT Drawn: 01/08/2018 Date: 1:100 Scale: A0

GAUNT FRANCIS
Architects
London & Cardiff
31 Southampton Row | London WC1B 8AJ | T: 020 7429 3993 | W: GauntFrancis.co.uk