



Proposed External Finish
Materials to Match Existing
External Finish Materials

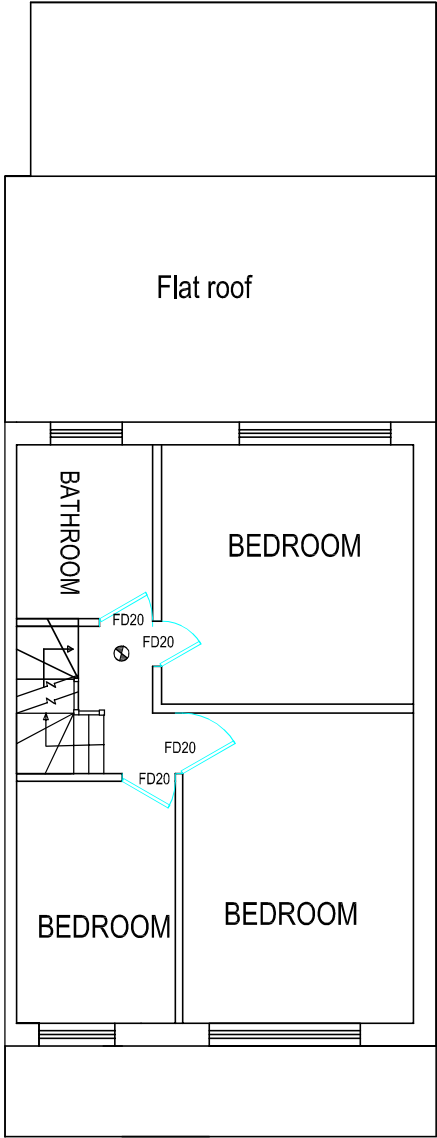

PROPOSED FIRST FLOOR
PLAN

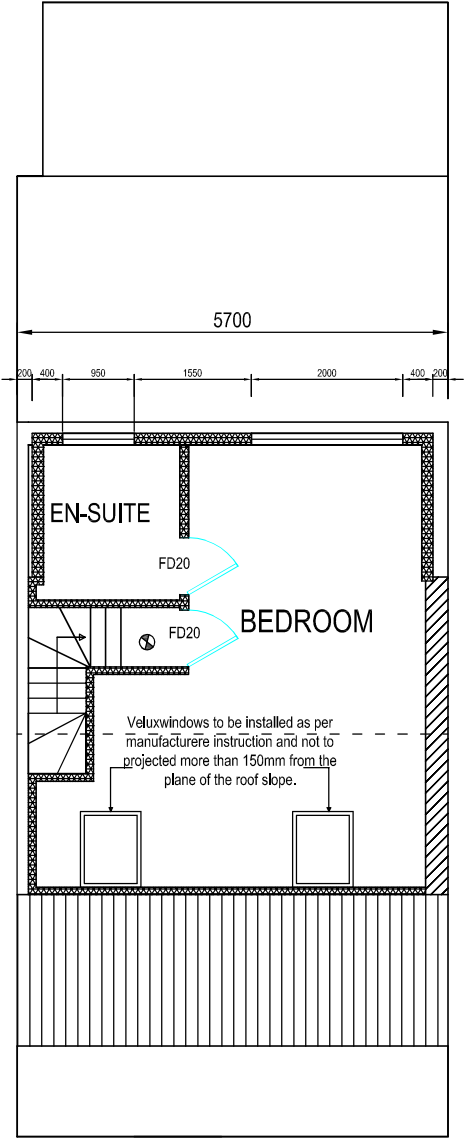

PROPOSED LOFT PLAN

