



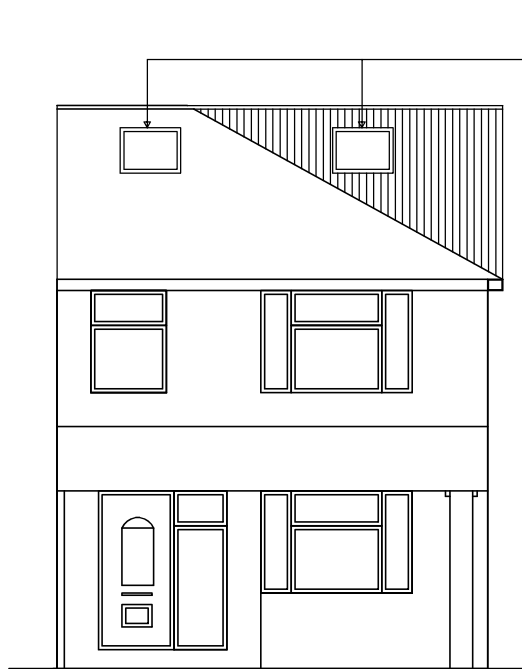

Proposed Front Elevation

Velux windows to be installed as per manufacture instruction and not to project more than 150mm from the plane of the roof slope.

Proposed External Finish Materials to Match Existing External Finish Materials

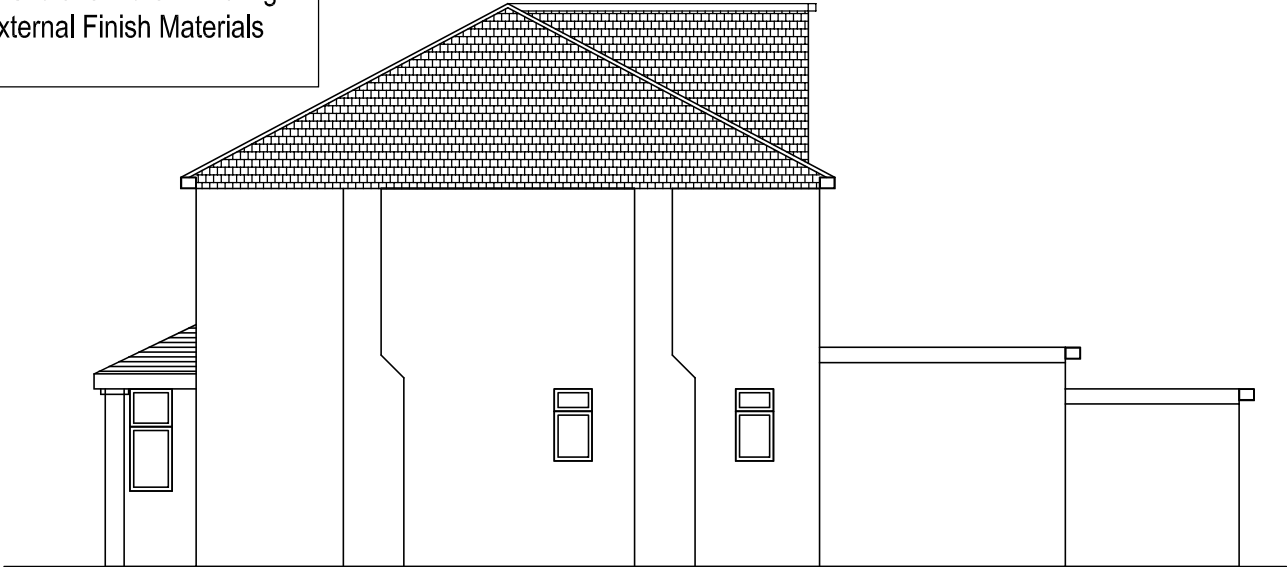


Proposed Right Side Elevation



Proposed Rear Elevation

All new windows to be double glazed in white UPVC

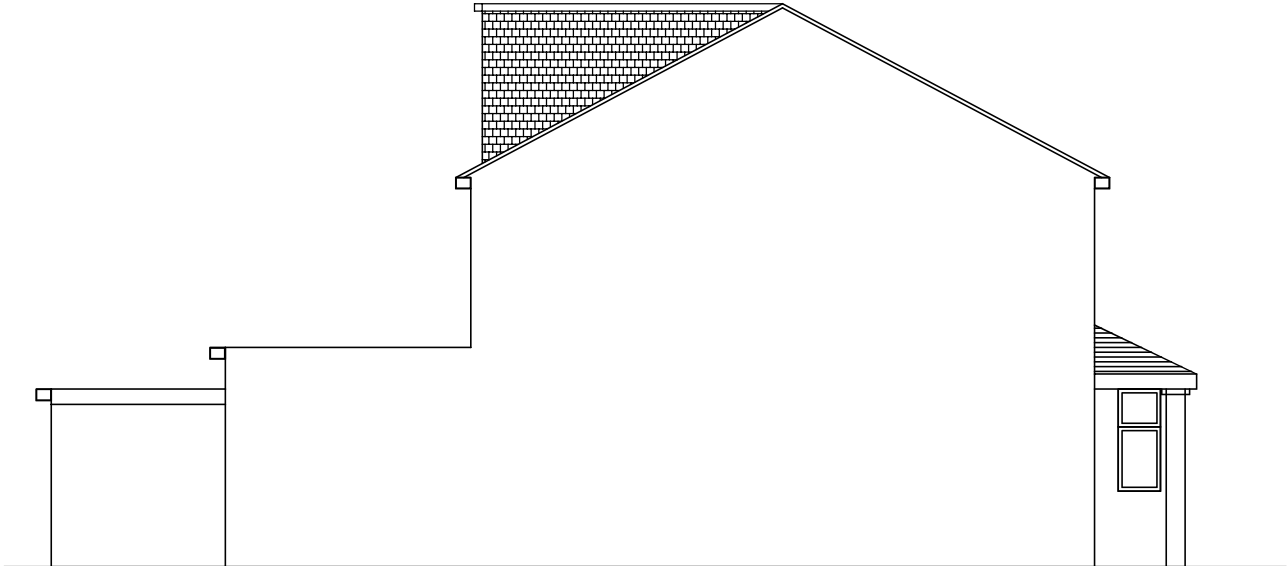

Proposed Left Side Elevation

