



Do not scale from drawing except for LPA purposes.
The Contractor is to check all dimensions and report any discrepancies prior to work on site.
© Copyright of this drawing and its contents remain with IDC Ltd.

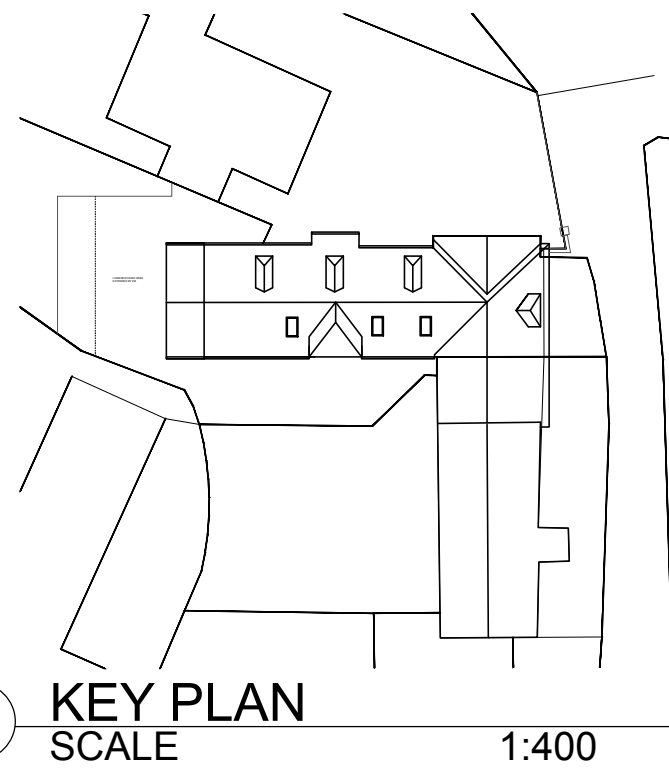

5 KEY PLAN
SCALE

1:400

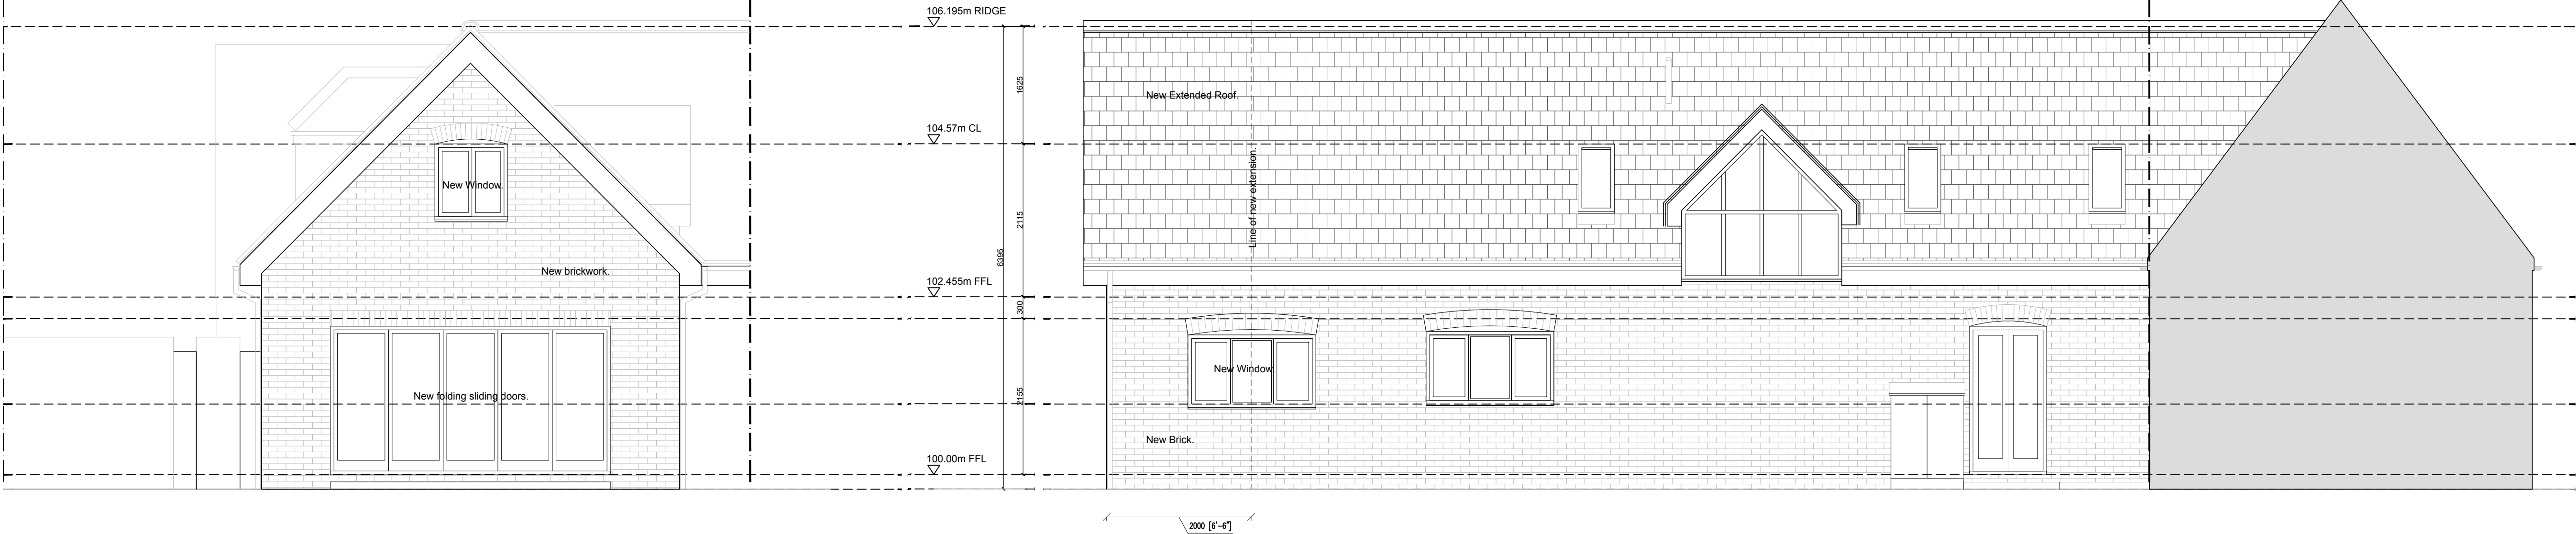


3 WESTERN ELEVATION (SIDE)
SCALE

1:50

4 SOUTHERN ELEVATION (REAR)
SCALE

1:50

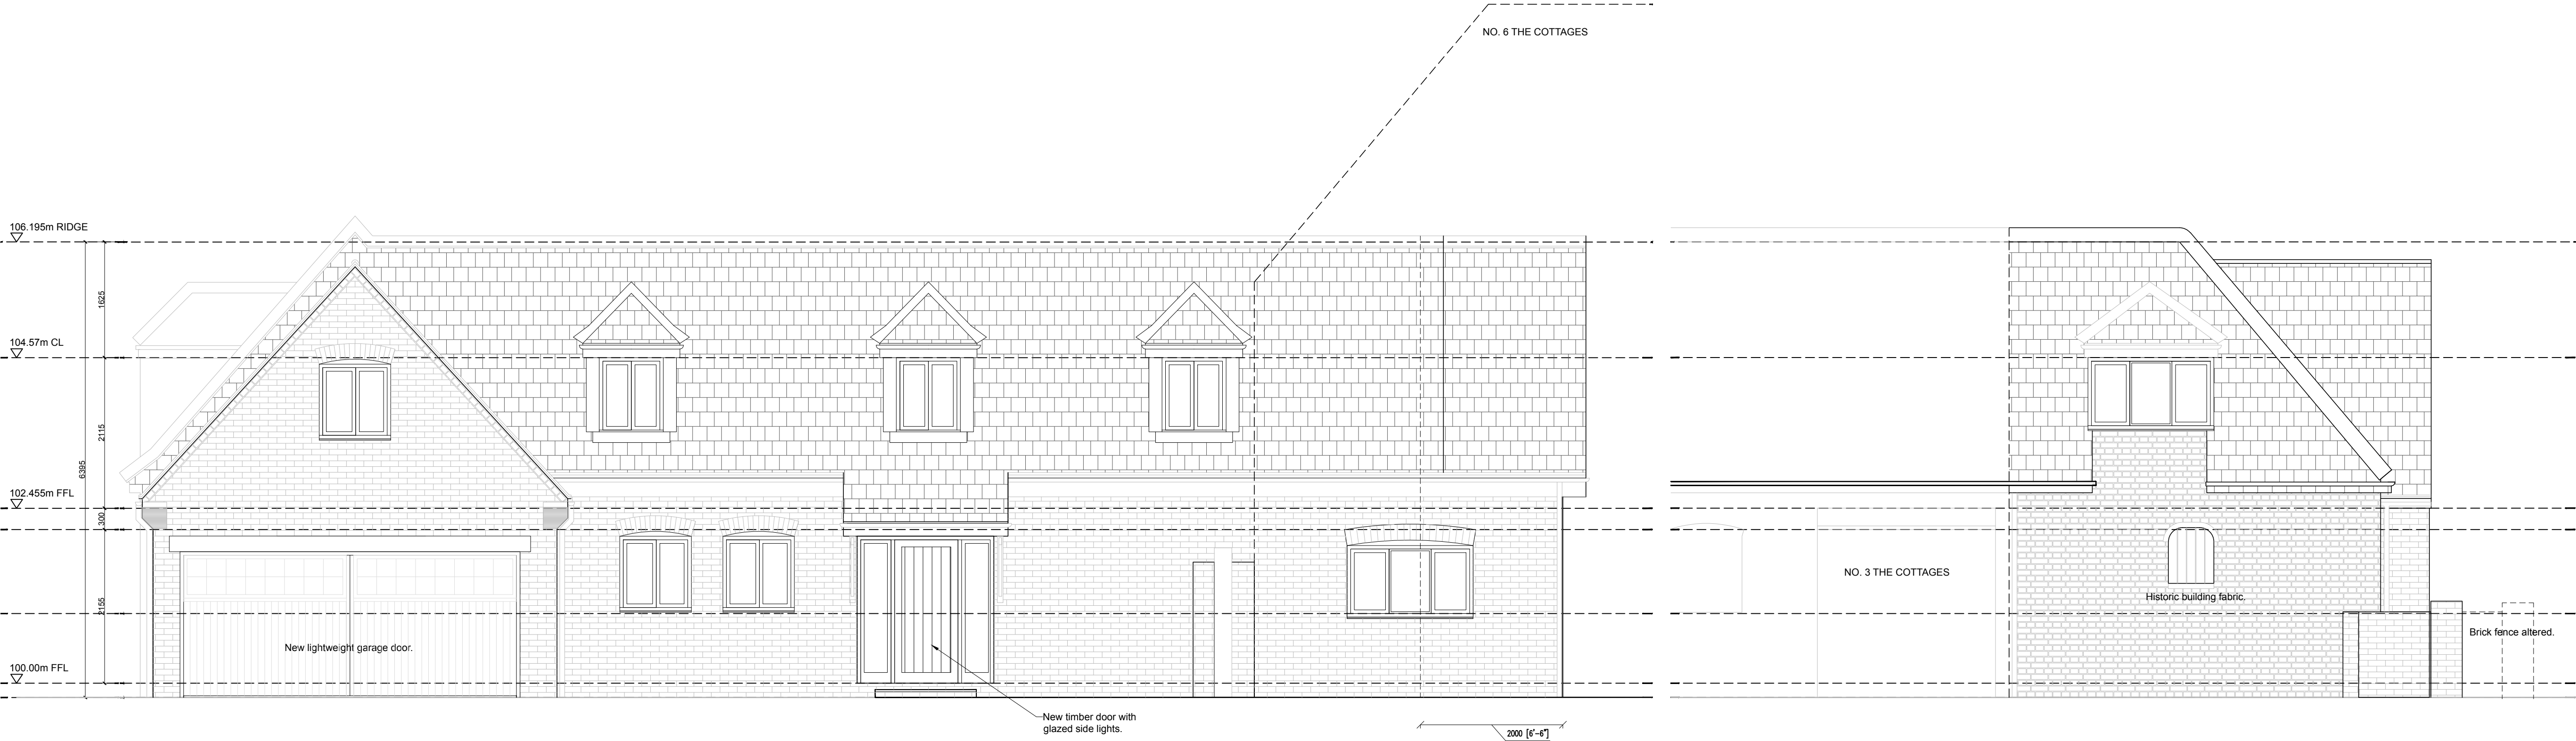

1 NORTHERN ELEVATION (FRONT)
SCALE

1:50

2 EASTERN ELEVATION (STREET ELEVATION)
SCALE

1:50

F	ELEVATIONS AMENDED.	20/06/2018
E	ELEVATIONS AMENDED.	24/04/2018
D	NOMINAL DROP ADDED TO NEW ROOF.	09/08/2017
C	ROOF & GABLE END ALTERED TO REFLECT CONSERVATION OFFICER'S COMMENTS.	07/06/2017
B	MINOR AMENDMENTS. ISSUED FOR PLANNING.	20/04/2017
A	ISSUED FOR APPROVAL.	07/04/2017

Rev No	Revision note	Date
--------	---------------	------

Invent Design Create Ltd
www.inventdesigncreate.com
info@inventdesigncreate.com

Project Name : 4 THE COTTAGES

Title:

PROPOSED_ELEVATIONS

Scale : 1:50(A1)/1:100(A3) Status : PLANNING

Date : APRIL 2017 Revision : F

Dwg No : 1722 20 02