


(A) Planting Scaled Plan

72944 APP/2018/1225

ALL DIMENSIONS TO BE CHECKED ON SITE PRIOR TO COMMENCEMENT. NO STRUCTURAL CHANGES TO BE MADE WITHOUT AUTHORITY.

RH = Rhododendron "Homebush"
 HM = Hebe "Margrat"
 LM = Lavender "melissa"
 G = Gardenia
 LH = Lavender "Hidcote"
 Hy = Hydrangea

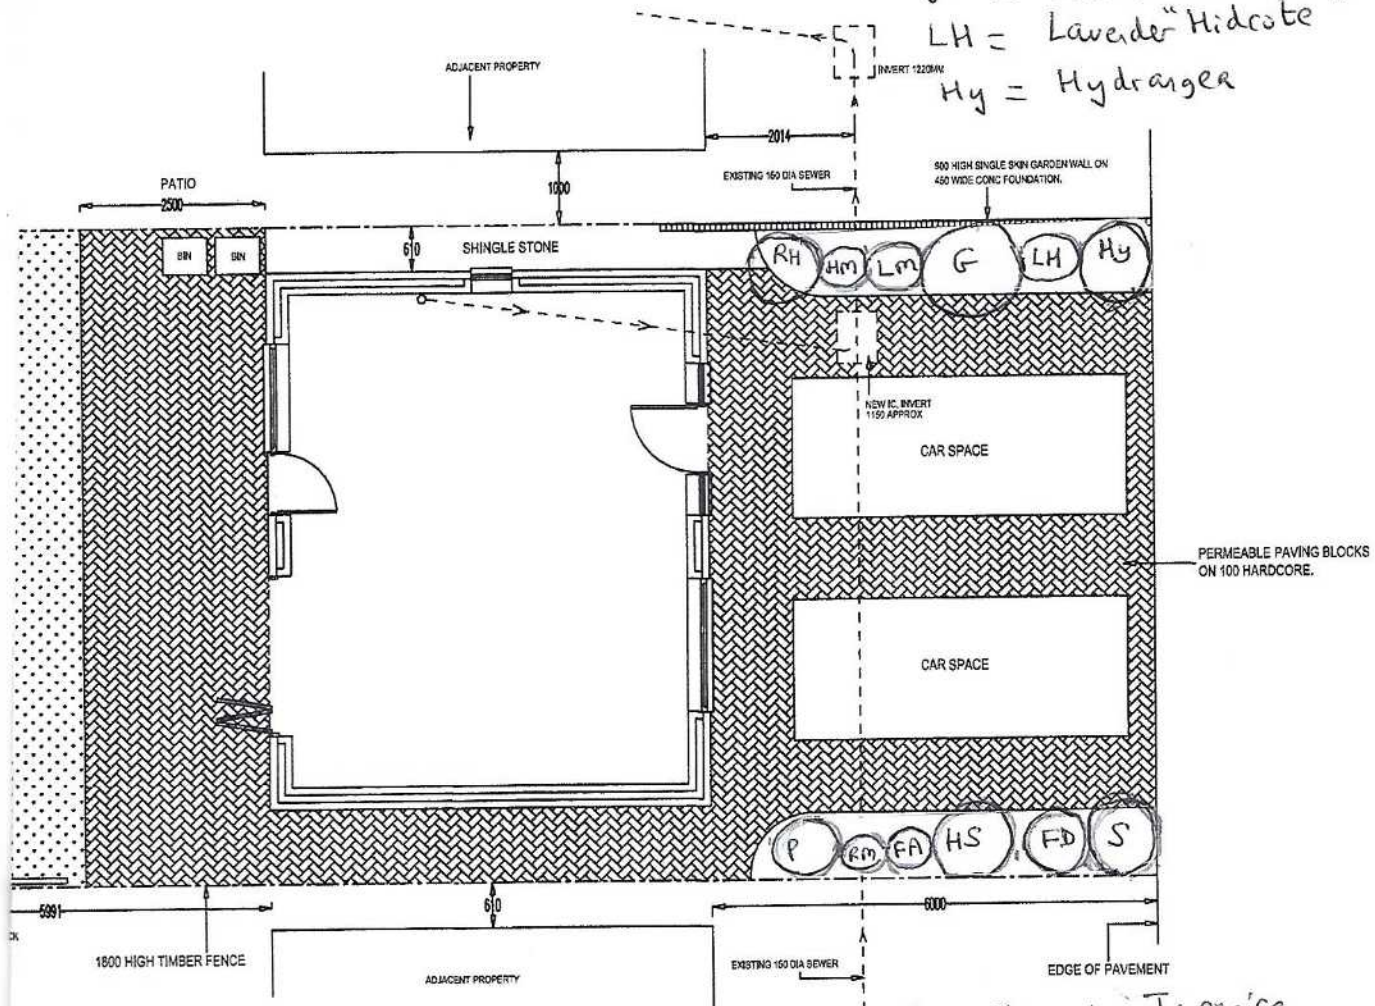

INTERNAL LAYOUT AND LANDSCAPING 1:100
 (THIS IS BASICALLY LEVEL)

S = Skimmia Japonica
 FD = Fuchsia "Deltar Sarah"
 HS = Hebe "Silver Queen"
 FA = Fuchsia "Alice Hoffman"
 RM = Rhododendron "Moreheim"
 P = Philadelphus

PROJECT:
 NEW 2 BED DETACHED HOUSE

CLIENT:
 MR AND MRS MOUJAHID
 SITE - R/O 84 CHURCH ROAD
 HAYES
 MIDDLESEX
 UB3 2LL

DRAWING NO
 3075 A1

DATE
 DEC 2019

SCALE
 1:50 1:100 @ A3

SHEET NO
 3 OF 7

DRAWN CMM TEL 01283 845270