


Services

7294/H/05/2018/1225

⊗ = Cold Water Mains stop cock
 * = Mains gas meter
 ** = Main electricity meter

ALL DIMENSIONS TO BE CHECKED ON SITE PRIOR TO COMMENCEMENT. NO STRUCTURAL CHANGES TO BE MADE WITHOUT AUTHORITY.

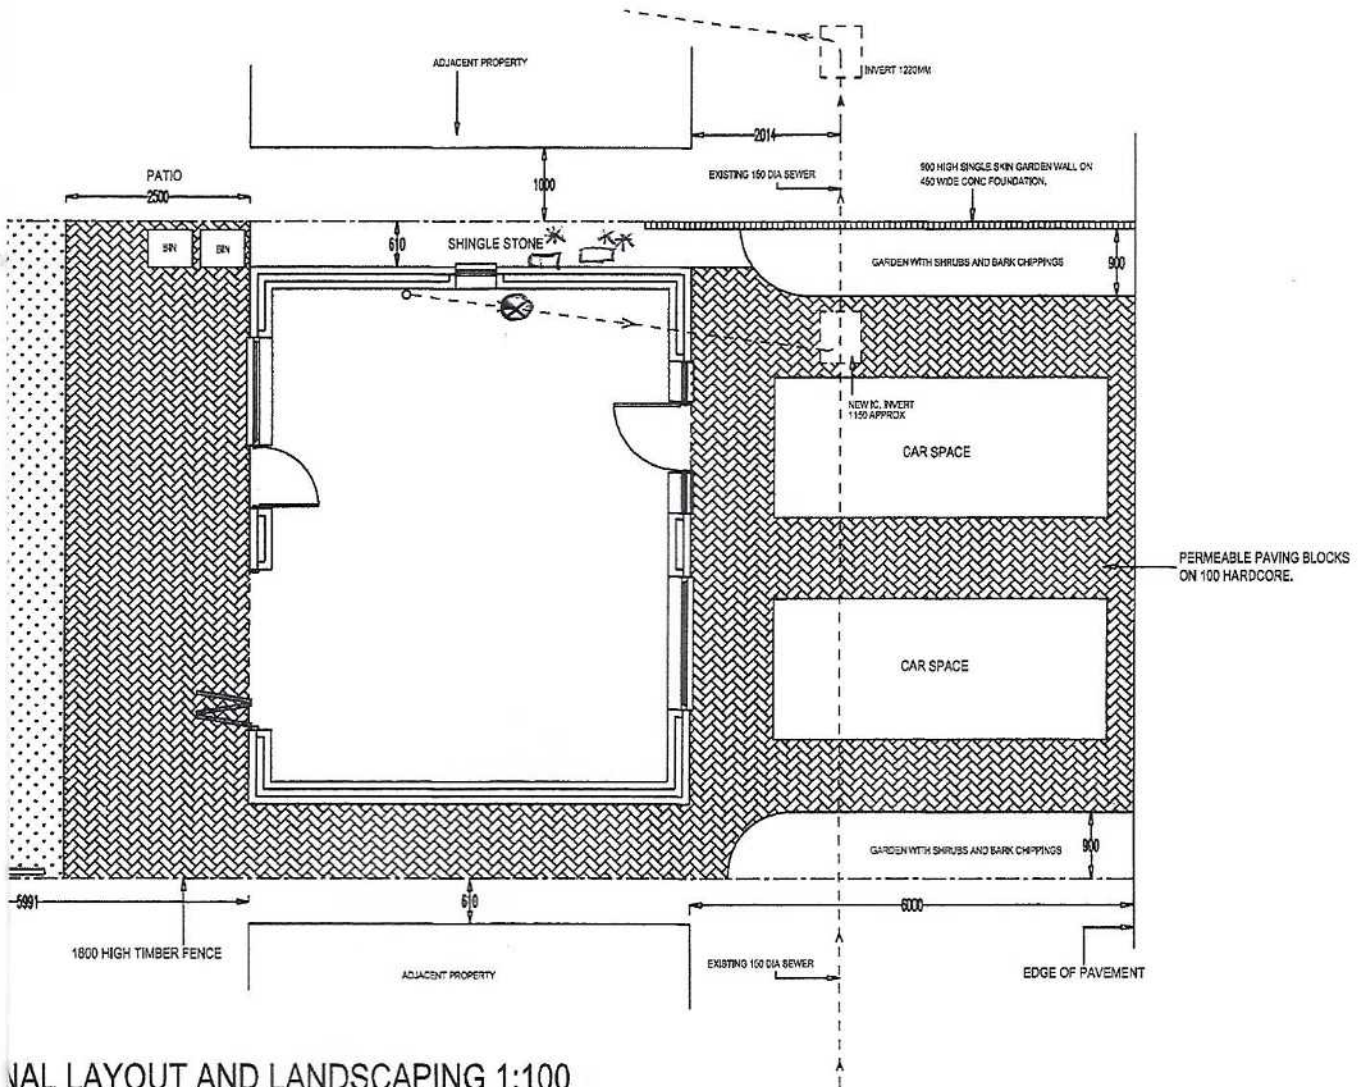

LANDSCAPING LAYOUT AND LANDSCAPING 1:100
 (S BASICALLY LEVEL)

PROJECT:
 NEW 2 BED DETACHED HOUSE

CLIENT:
 MR AND MRS MOUJAHID
 SITE - R/O 84 CHURCH ROAD
 HAYES
 MIDDLESEX
 UB3 2LL



DRAWING NO
 3075 A1

DATE
 DEC 2019

SCALE
 1:50 1:100 @ A3

SHEET NO
 3 OF 7

DRAWN CMM TEL 01283 845270