




EXISTING FRONT ELEVATION
Scale 1:100

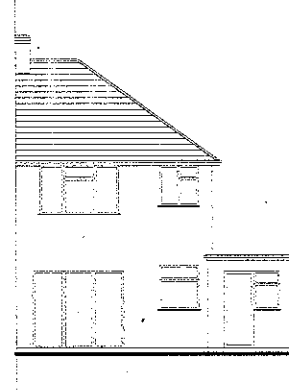


EXISTING REAR ELEVATION
Scale 1:100

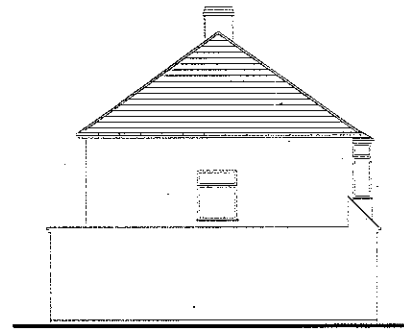


EXISTING SIDE ELEVATION
Scale 1:100

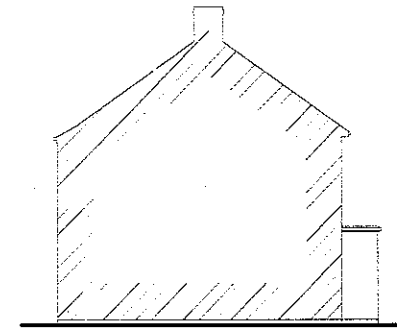


EXISTING SIDE ELEVATION
Scale 1:100

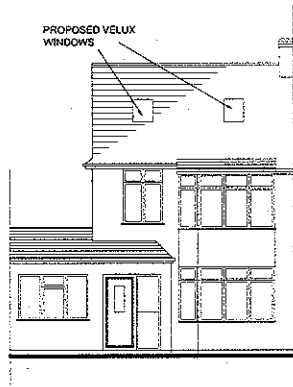


PROPOSED FRONT ELEVATION
Scale 1:100

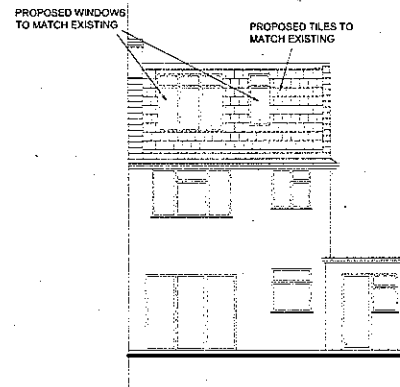


PROPOSED REAR ELEVATION
Scale 1:100

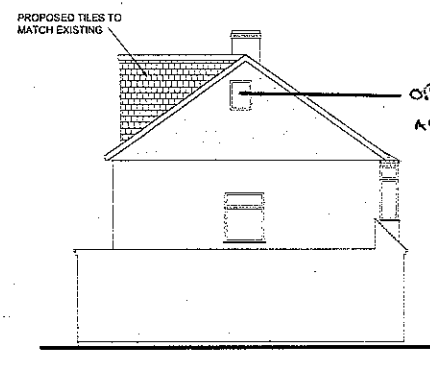


PROPOSED SIDE ELEVATION
Scale 1:100

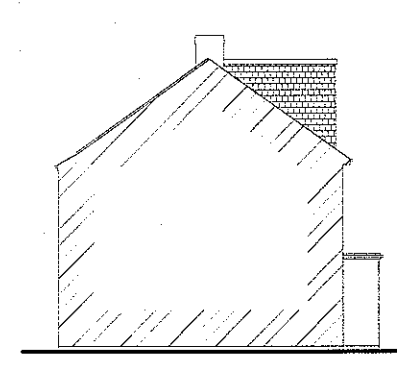


PROPOSED SIDE ELEVATION
Scale 1:100

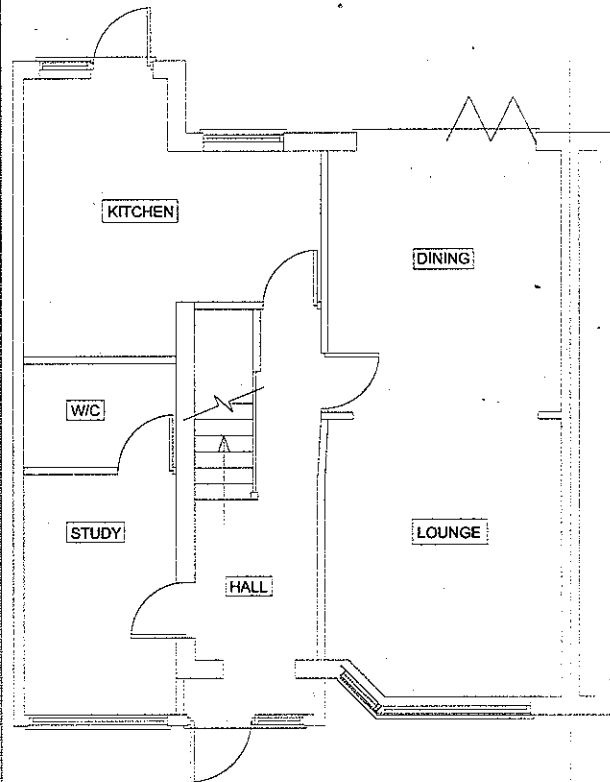


EXISTING GROUND FLOOR PLAN
Scale 1:50

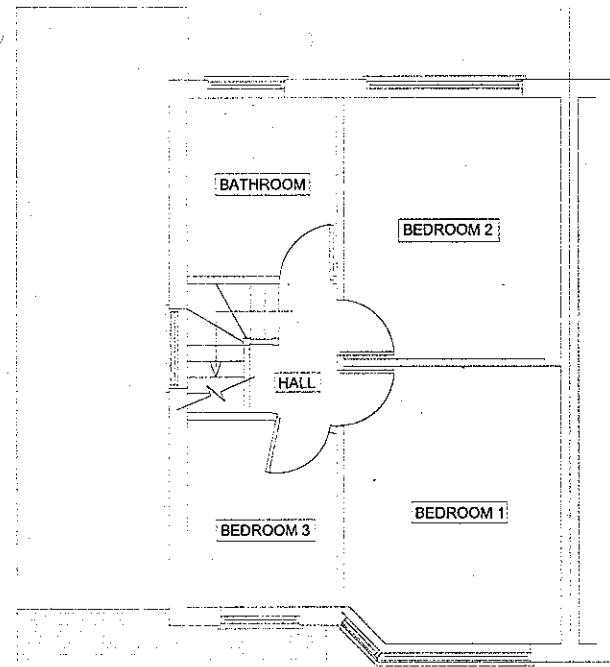


EXISTING FIRST FLOOR PLAN
Scale 1:50

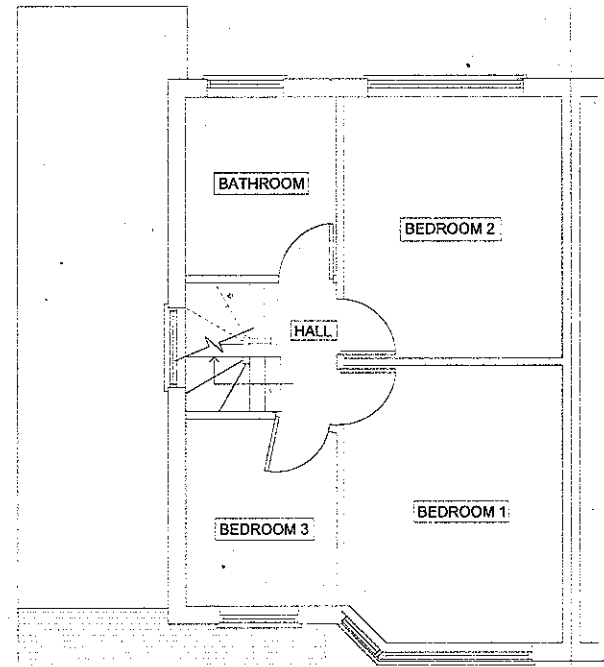

PROPOSED FIRST FLOOR PLAN
Scale 1:50

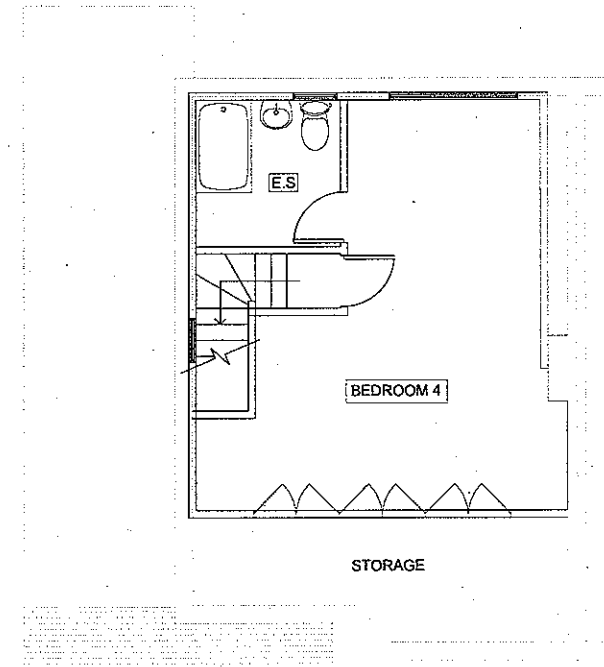

PROPOSED SECOND FLOOR PLAN
Scale 1:50

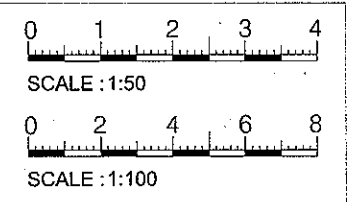

These drawings should be approved by local Authority
No dimensions to be scaled from this drawing. All dimensions to be checked on site.
This drawing is copyright and should not be reproduced without permission of the Architects

Rev	Description
1	OBSCURE WINDOWS
Project	
125 Windsor Avenue UXBRIDGE UB10 9AZ	

Drawing
Existing and Proposed Plans and Elevations

SCALE	Rev
As Shown	A

PROPOSED VOLUME INCREASE FROM HIP TO GABLE
1/6 x 7.9m x 2.5m x 3.8m = 11.85cu.m
PROPOSED VOLUME INCREASE FROM DORMER
1/2 x 4.8m x 3.5 x 2.4m = 20.16cu.m
TOTAL INCREASE IN ROOF VOLUME IS = 32.01cu.m
PERMITTED DEVELOPMENT
50.0cu.m > 32.01cu.m