


Example of brick colour - matches house and garage

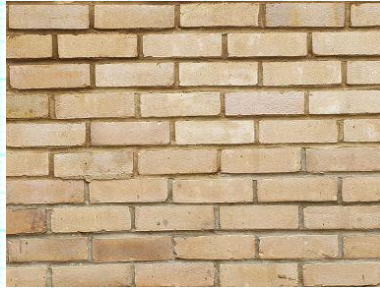

Wall Construction:

- Breeze Block with brick exterior
- Insulated plasterboard (e.g. kooltherm)

Floor:

- Concrete with insulation board
- laminate flooring


Ceiling:

- wood framed, insulation board (e.g. Thermataper)


Roof:

- Flat/low pitch - EPDM


Elevation Drawings

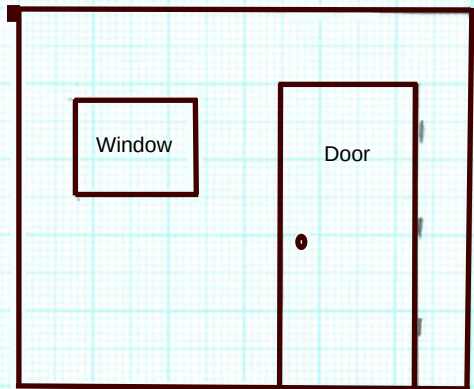


West Elevation
(Front)

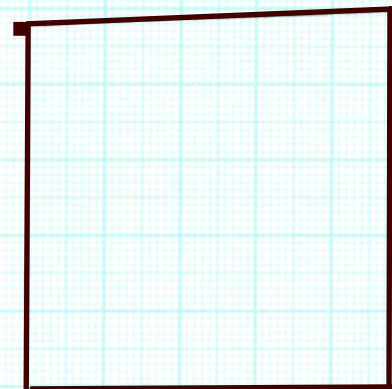

North Elevation
(Side)

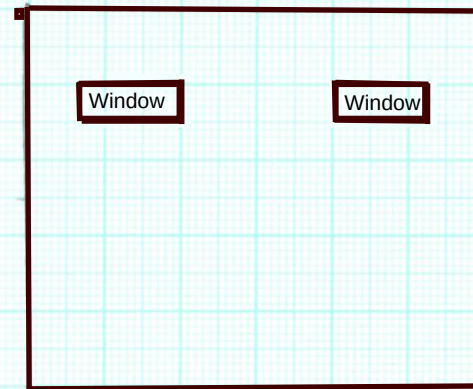

East Elevation
(Back)

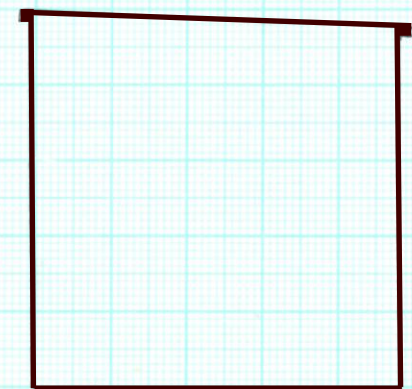

South Elevation
(Side)

← 1M →

1:50 Scale



Photo taken from stair landing inside the house.

House is on the same level of as the proposed outbuilding.

Back garden is on two levels. The back of the outbuilding will be against the retaining wall.

North side wall is a double garage (detached from house).

Fence on right (south side) is 9 Jacks Lane.

Behind wall/fence at back (east side) is Jacks Lane (back gate)

Front of house is on west side facing Grand Union Canal



From North side (by garage wall) looking east.



Double garage - north side
(1 owned by 8 Jacks Lane and
1 owned by 9 Jacks Lane)



View of back of house with gate to side and front of house.
Garage on right side
Distance from back wall closest to proposed outbuilding to
outbuilding wall will be 1.1m.



Principle elevation of 8 Jacks Lane (front of house) which faces the canal (west).