


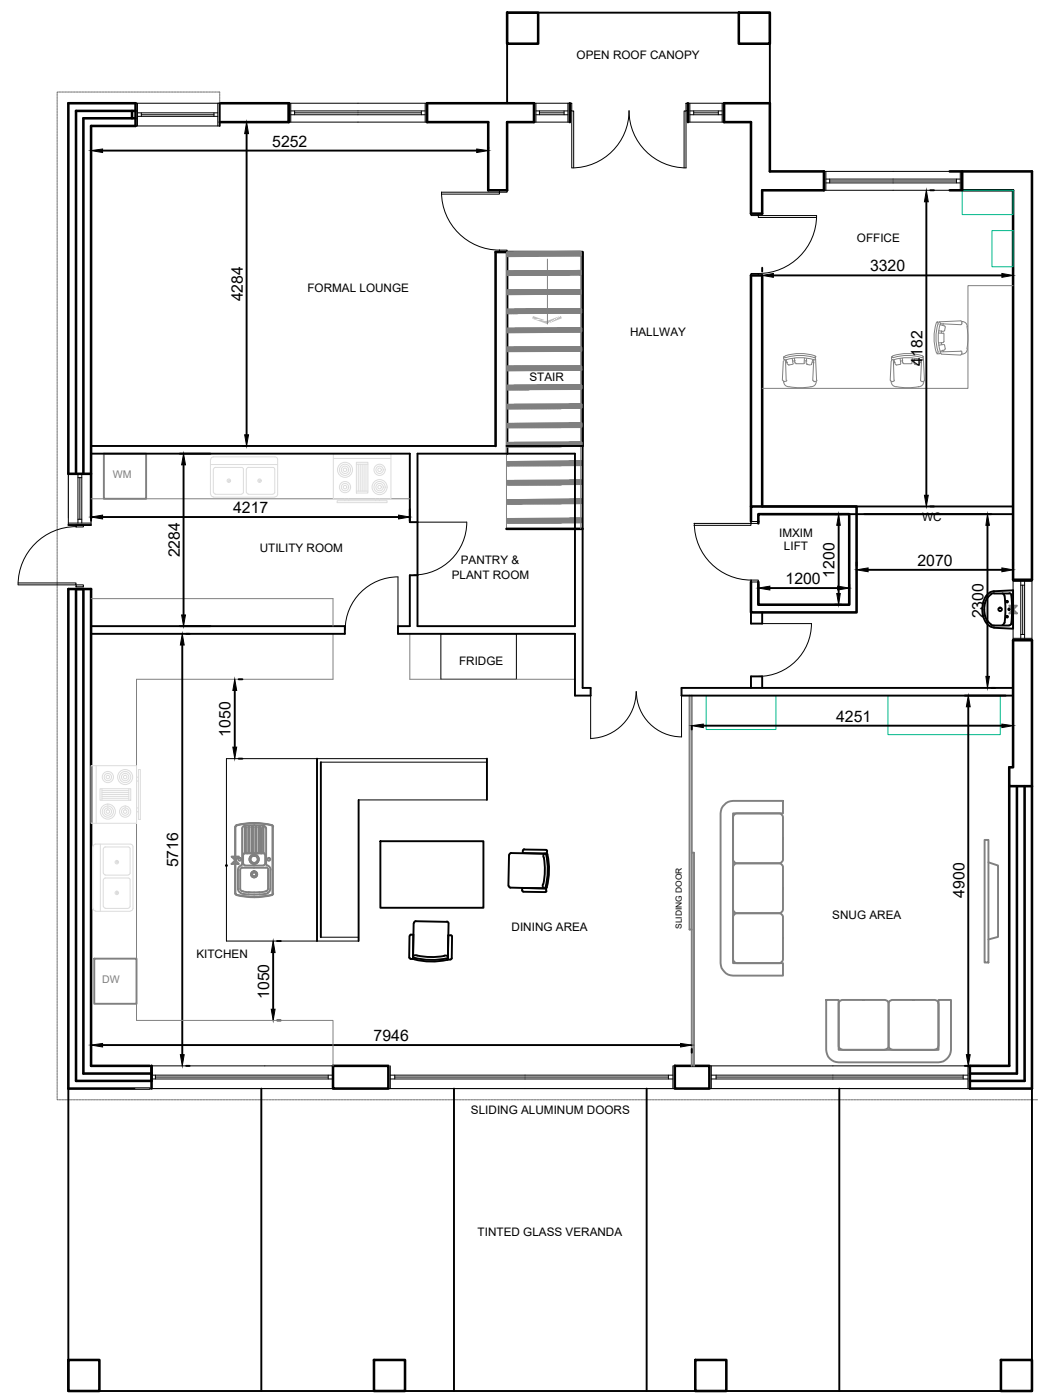
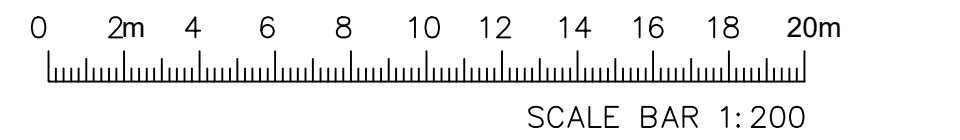


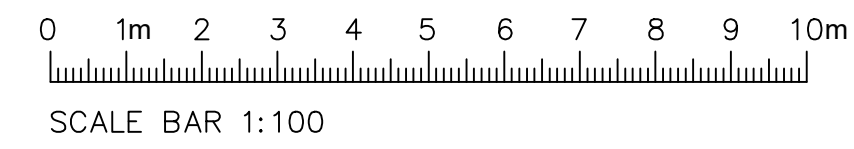


EXISTING GROUND FLOOR

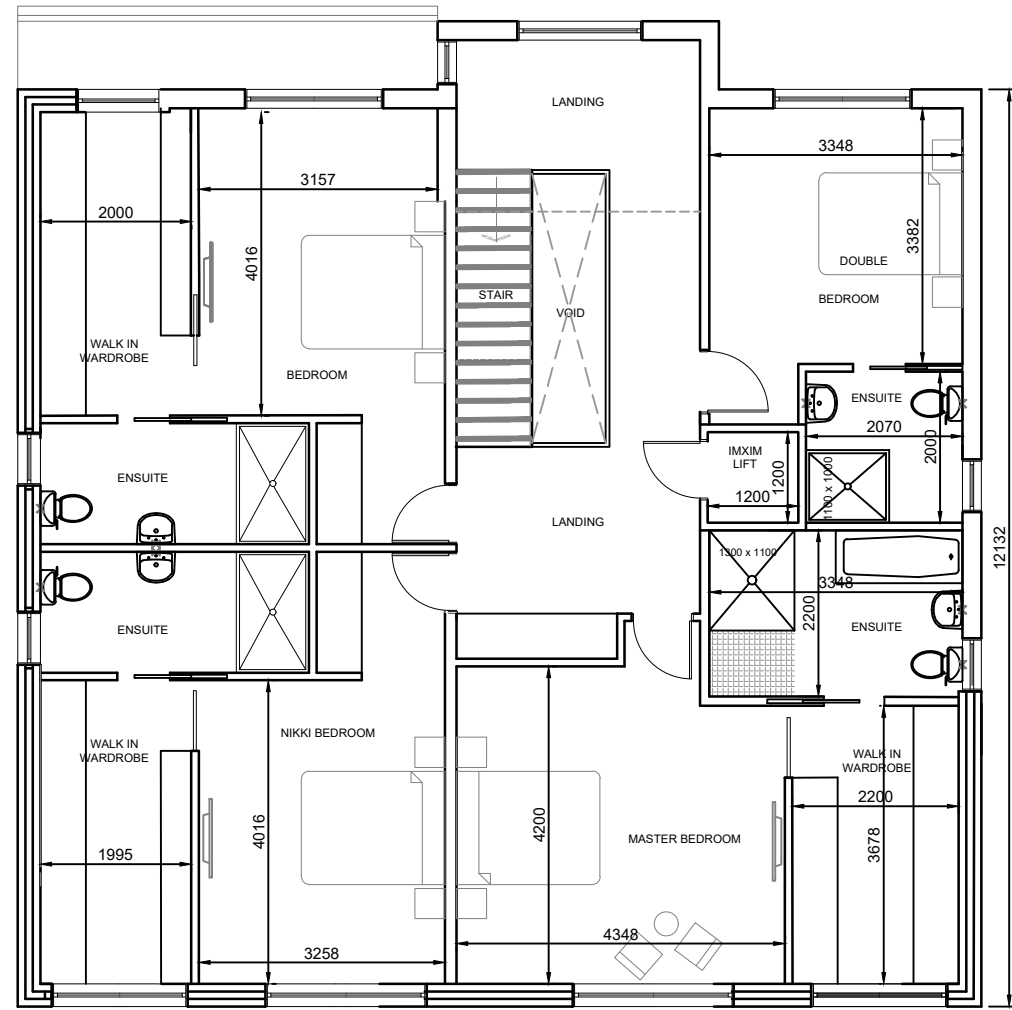

EXISTING FIRST FLOOR

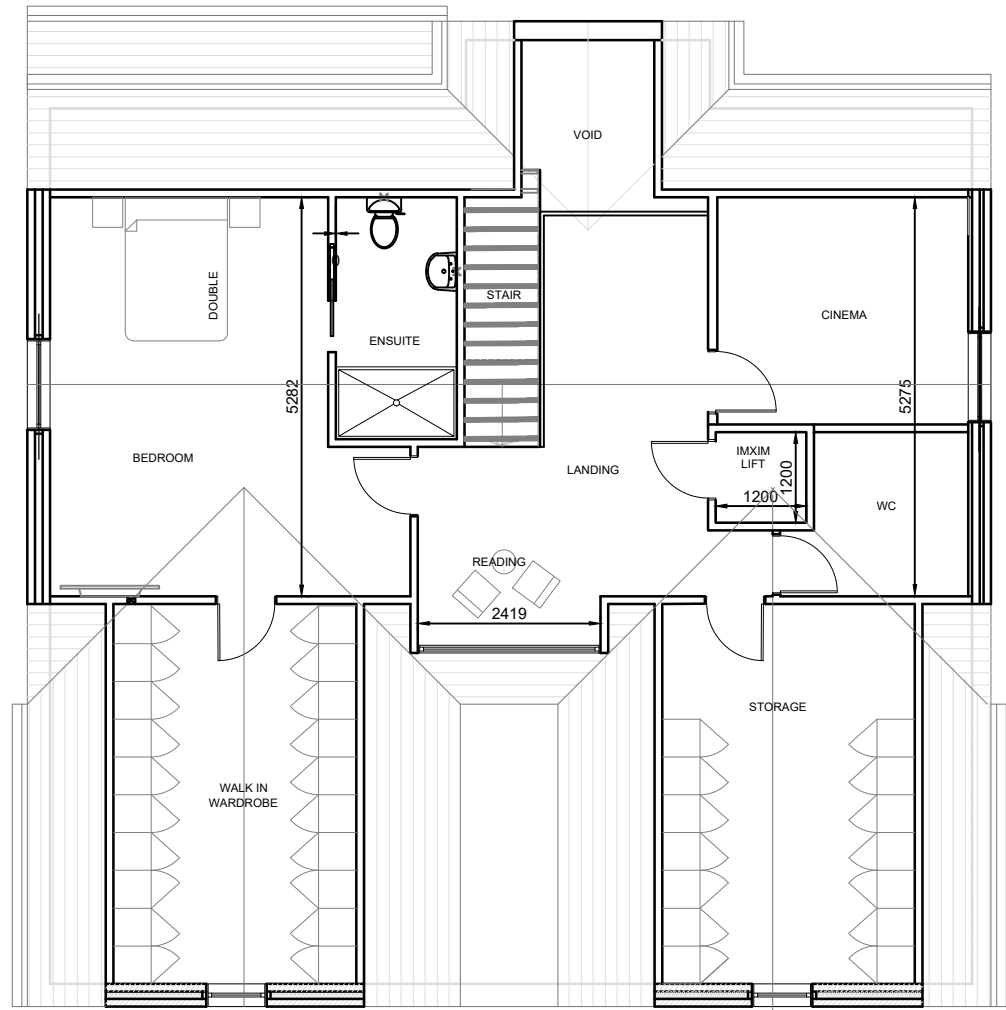


EXISTING SECOND FLOOR

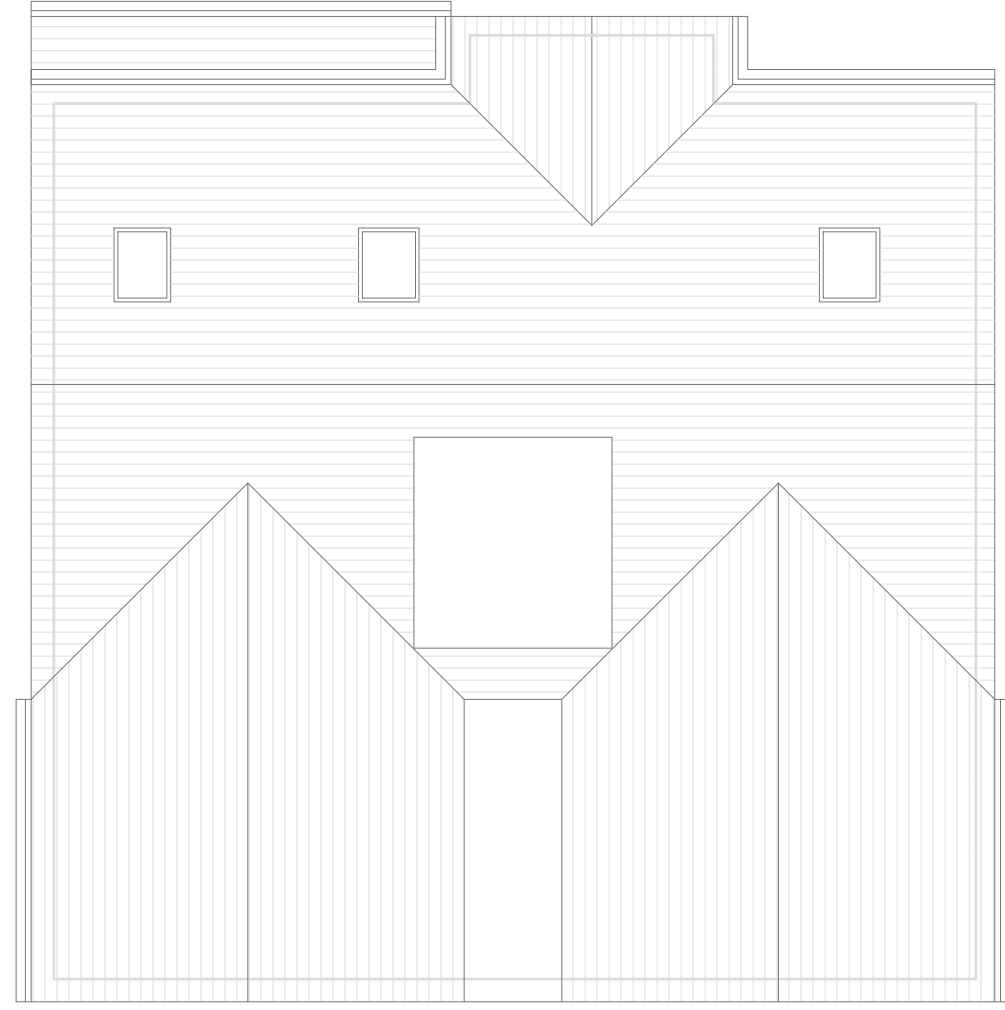

EXISTING ROOF PLAN




EXISTING FRONT ELEVATION

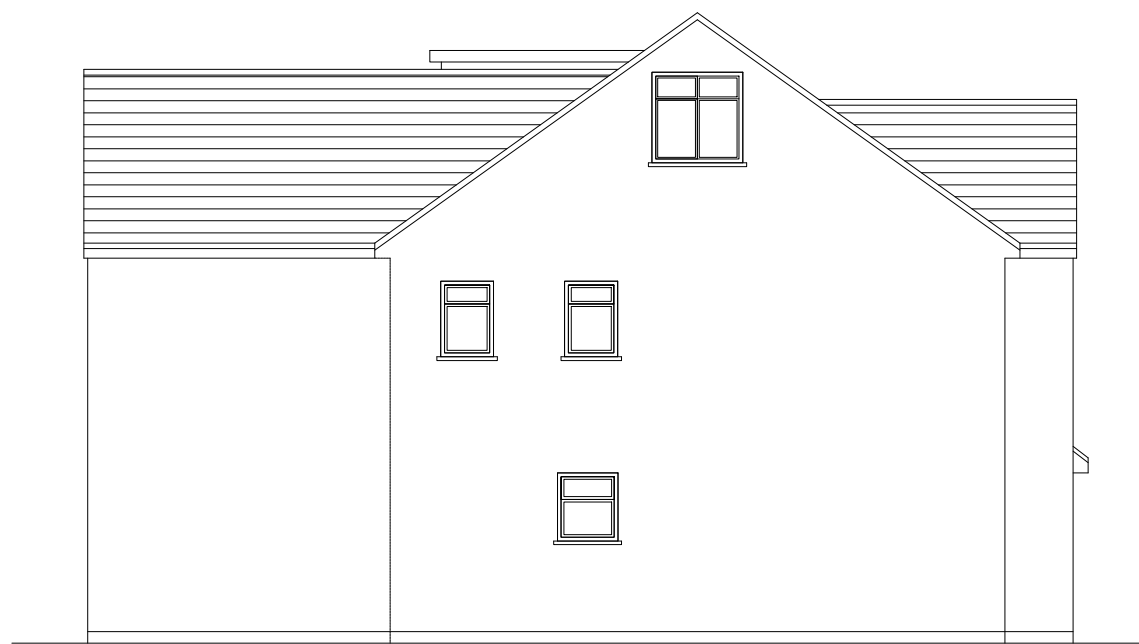

EXISTING SIDE ELEVATION



EXISTING SIDE ELEVATION

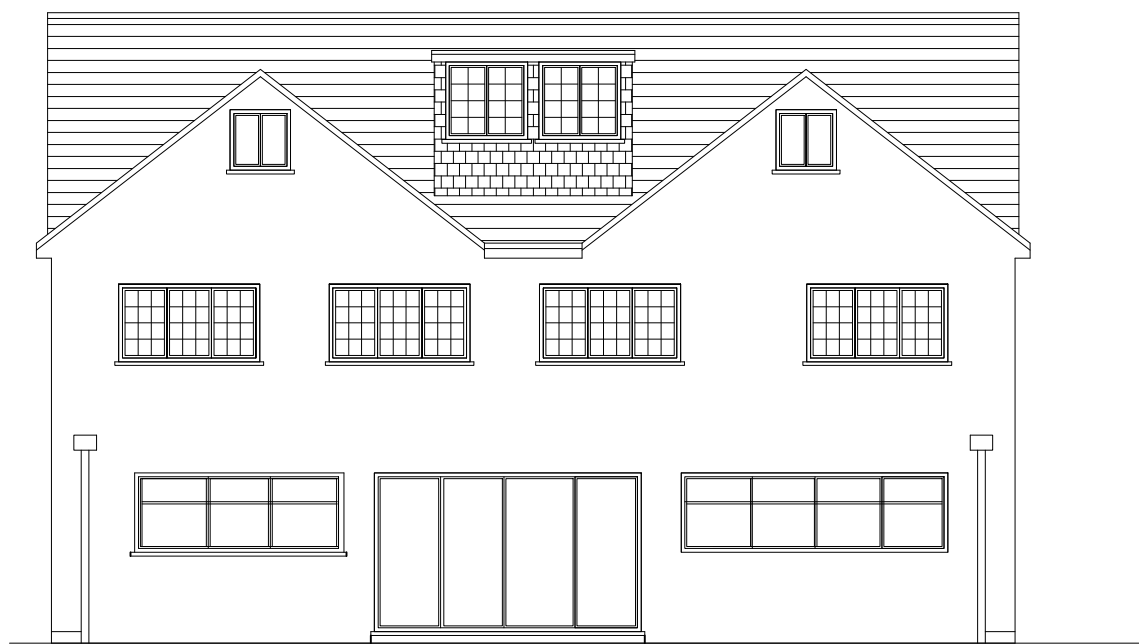

EXISTING REAR ELEVATION

