


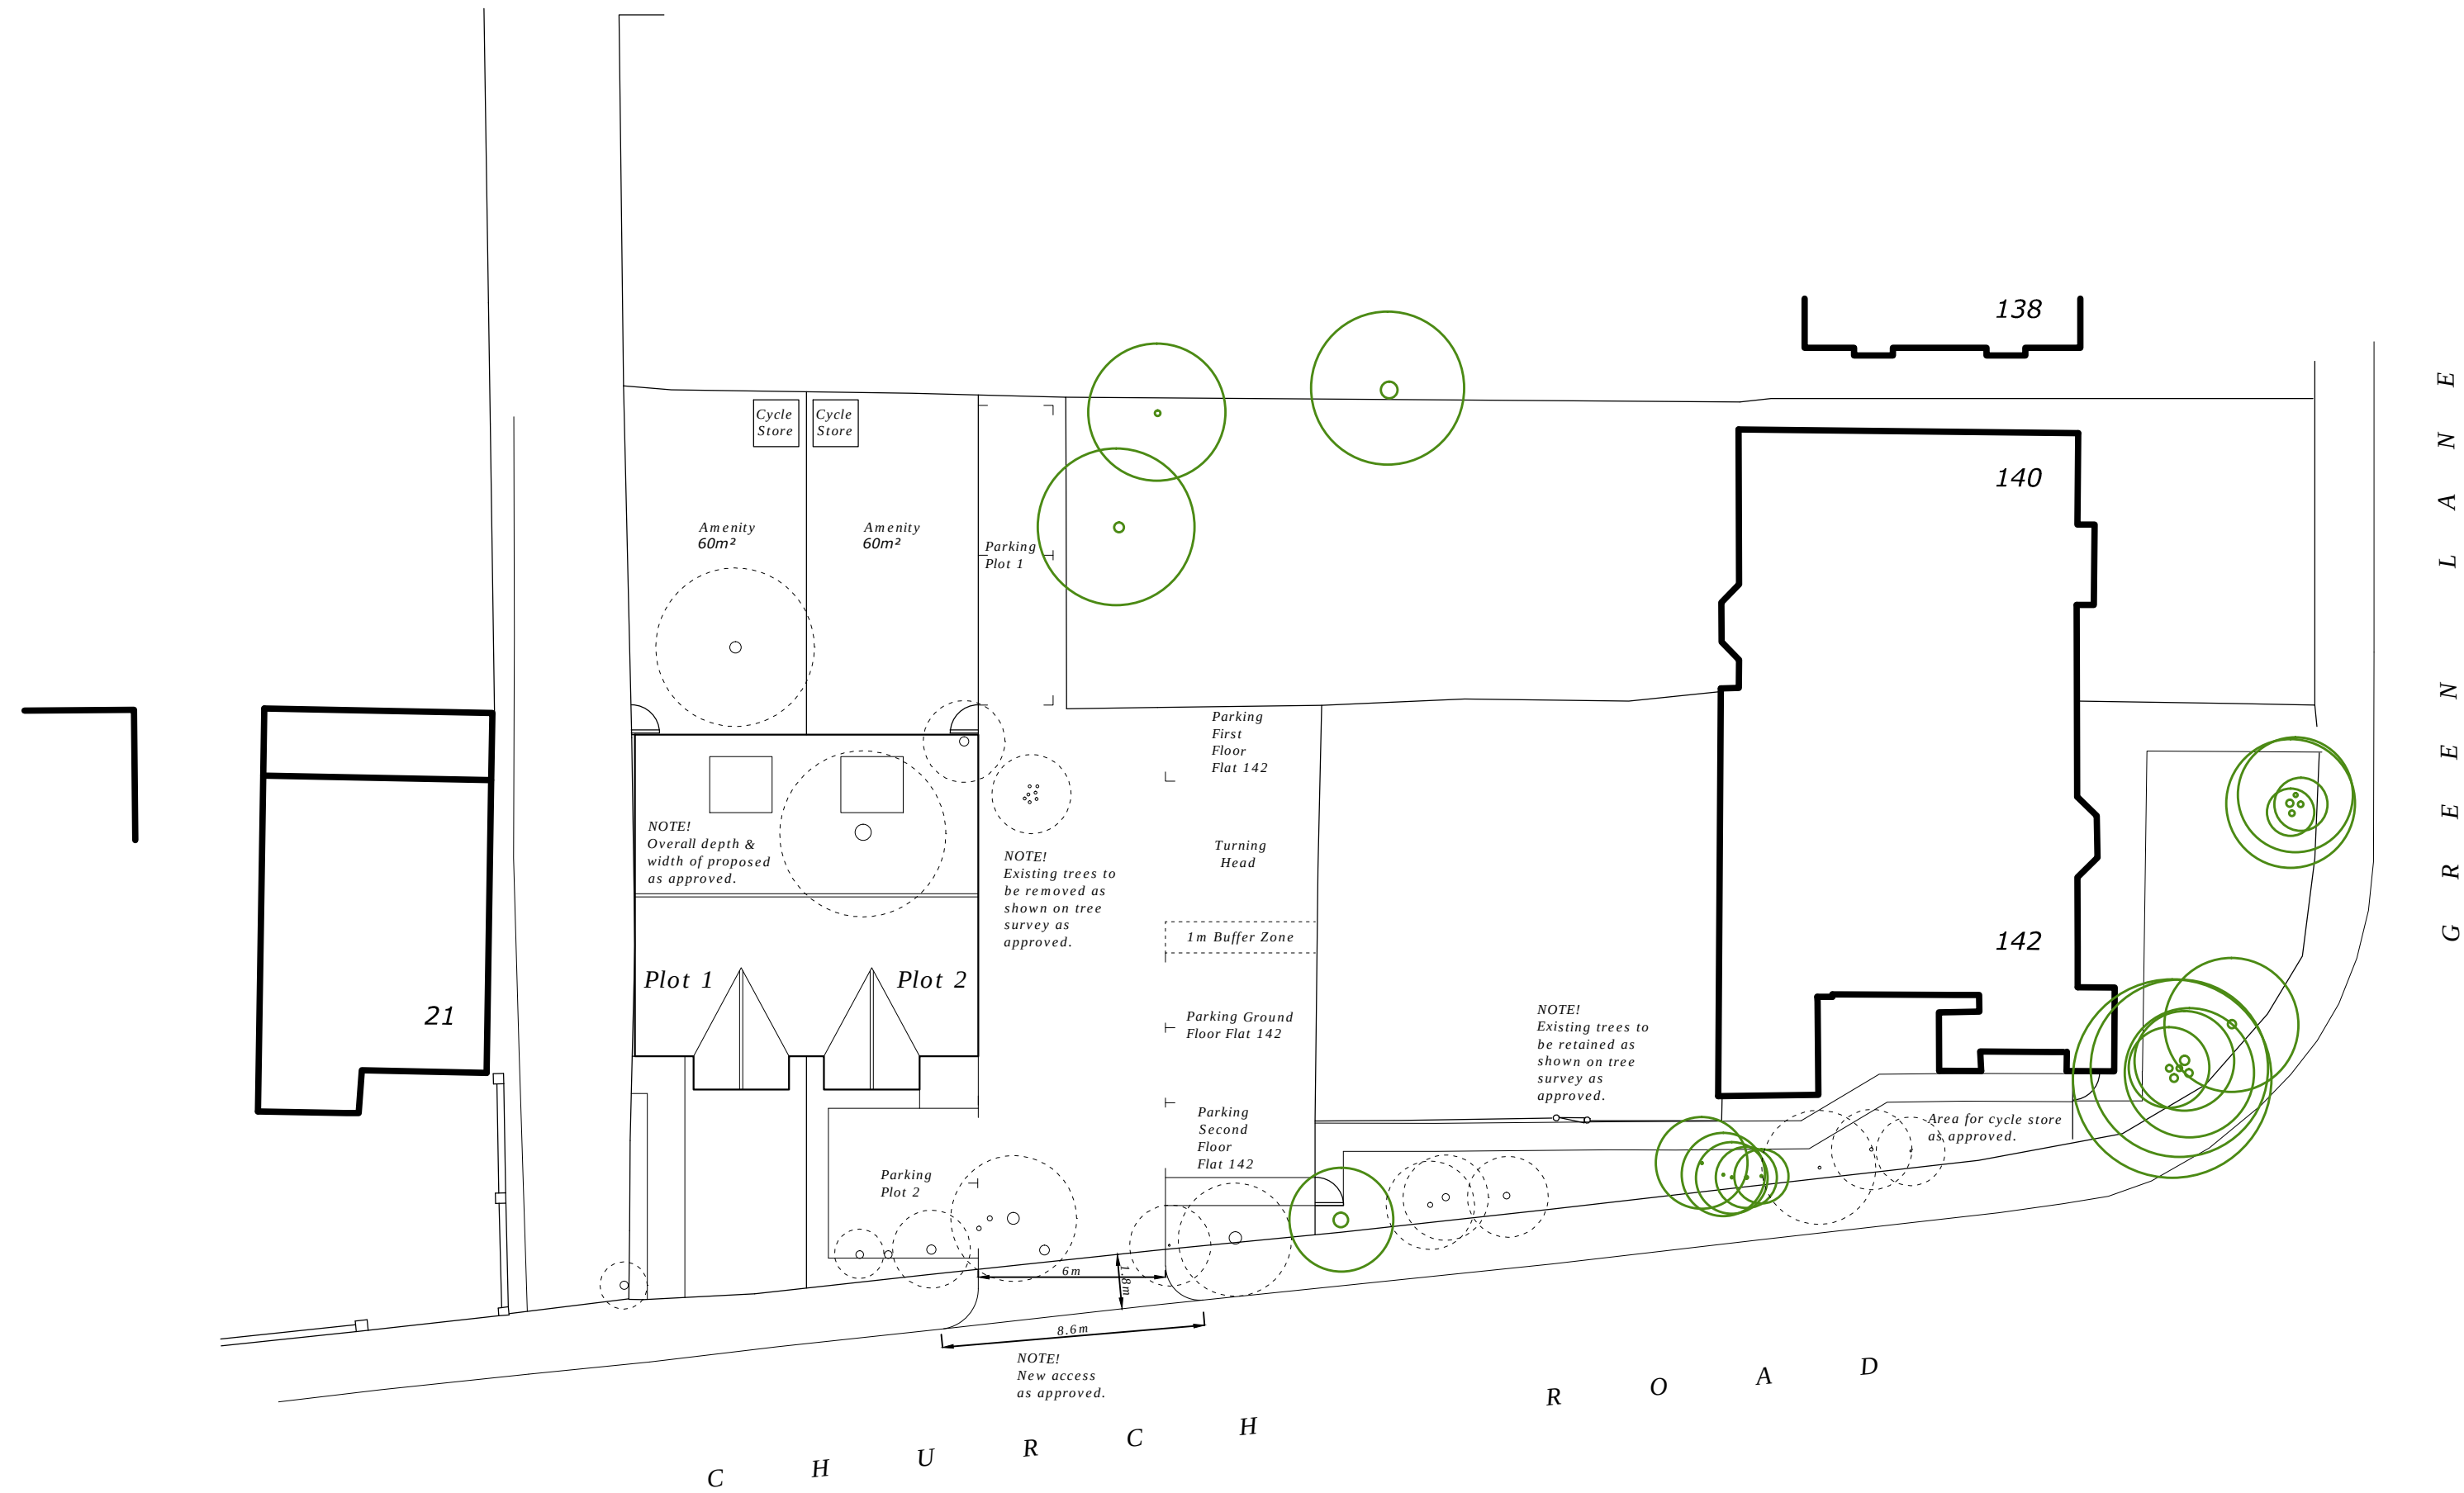

Drawing Number	17 / 3445 / 1	Revision	A
Date	13 / 3 / 17		
Scale	1:200 @ A2		