
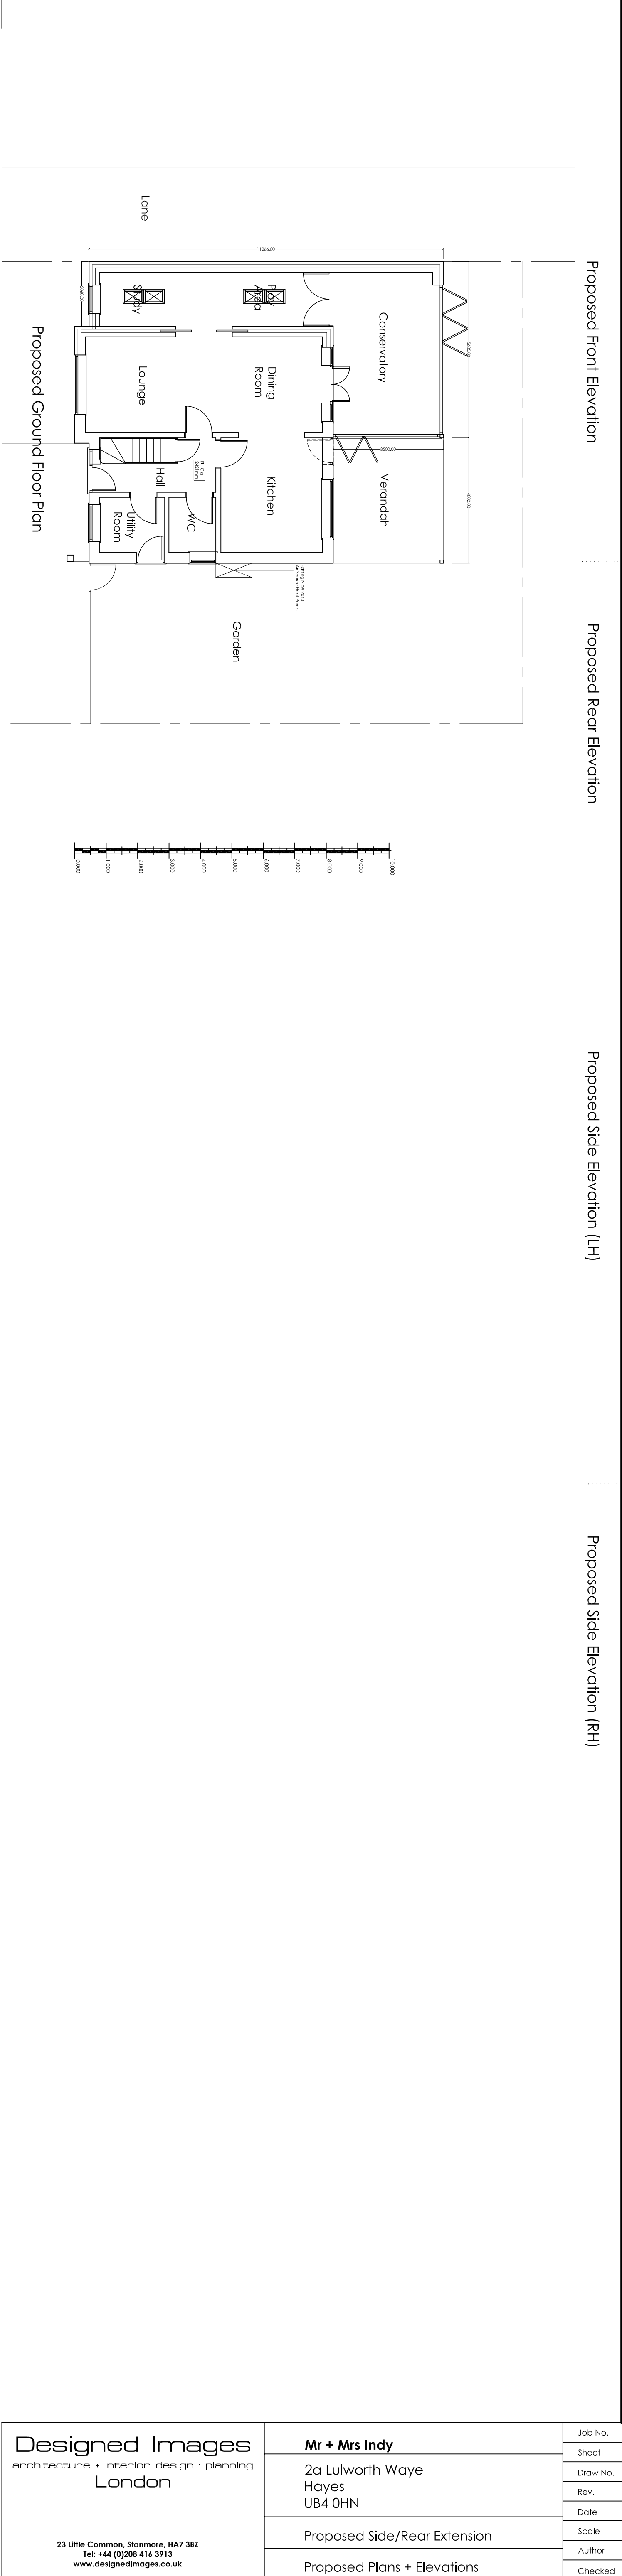
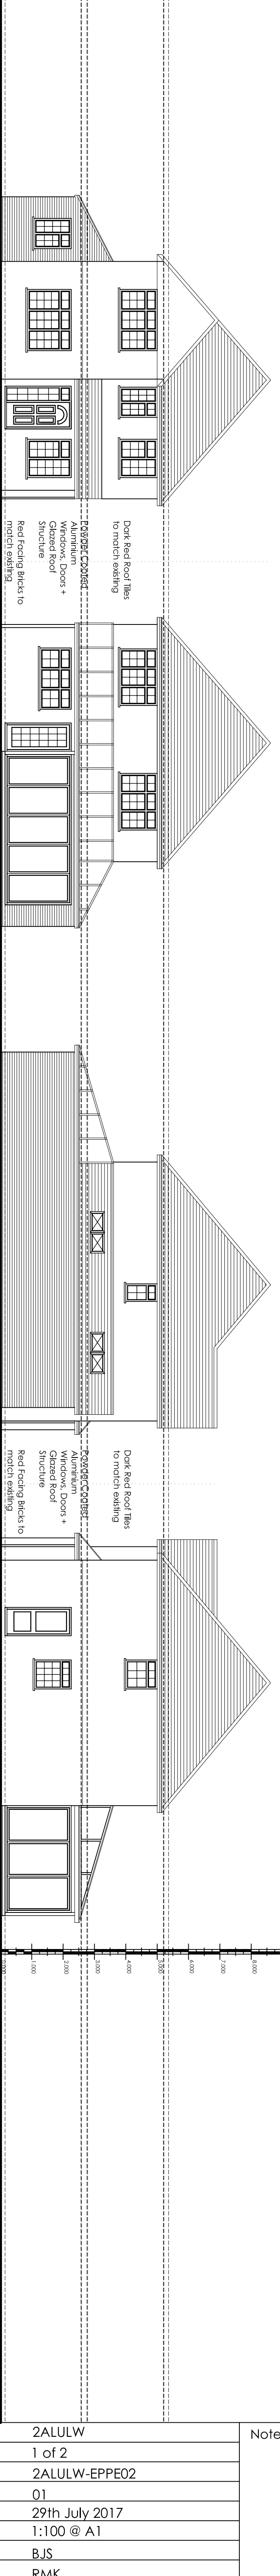
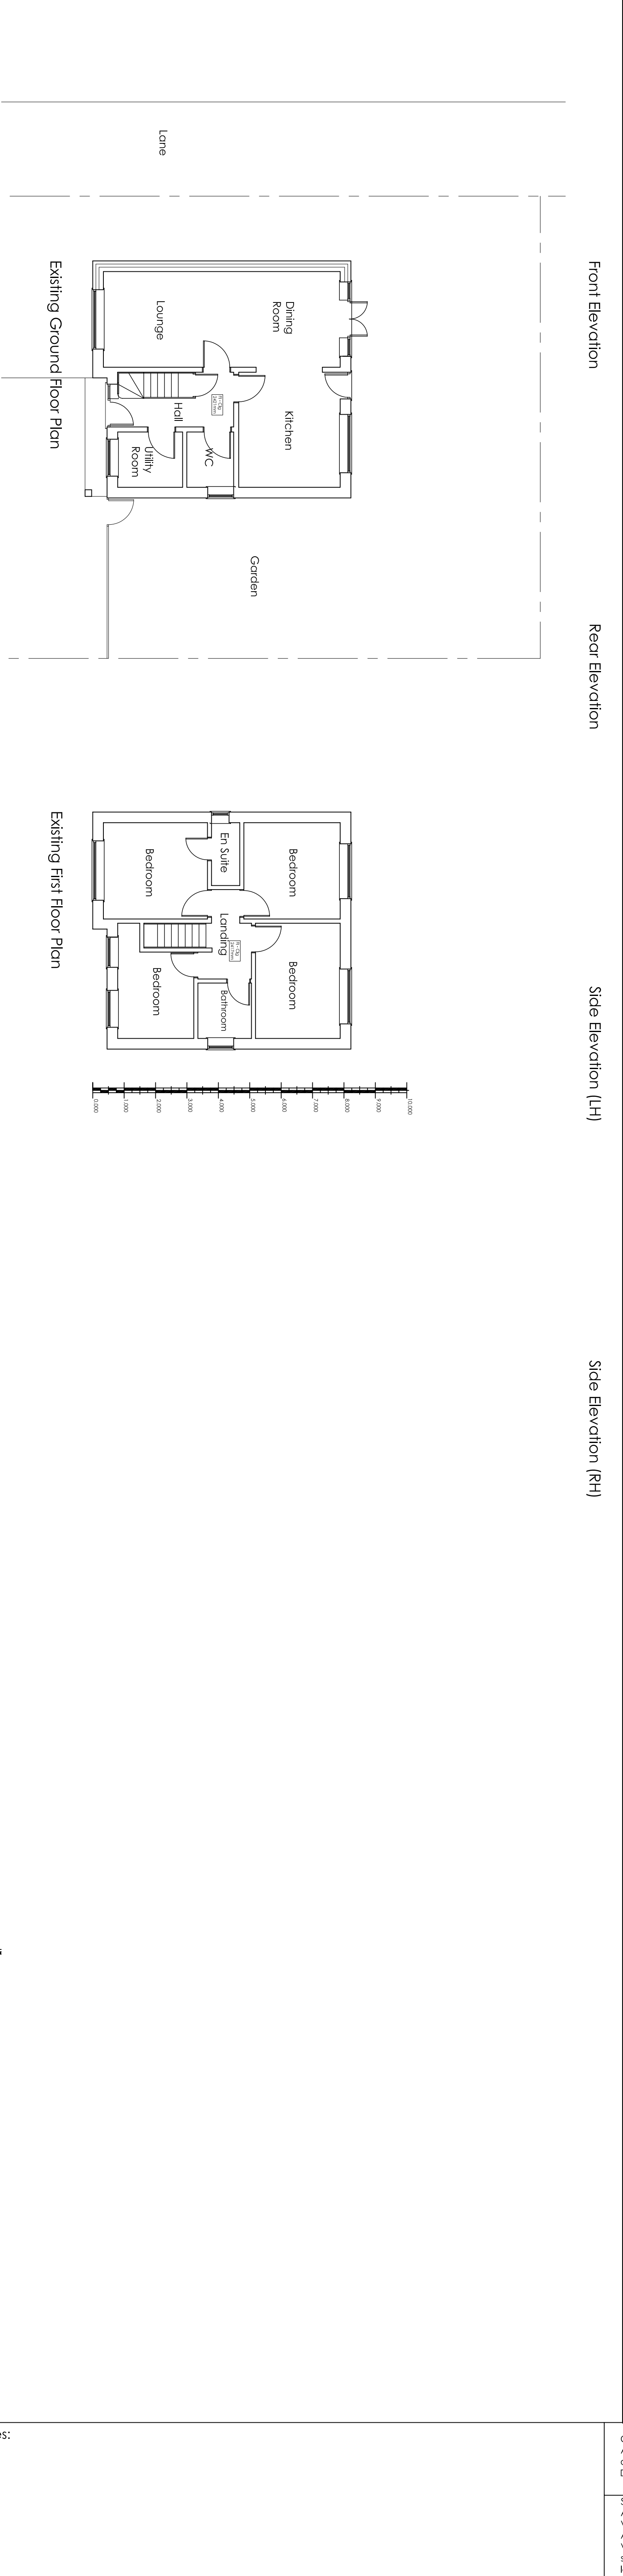


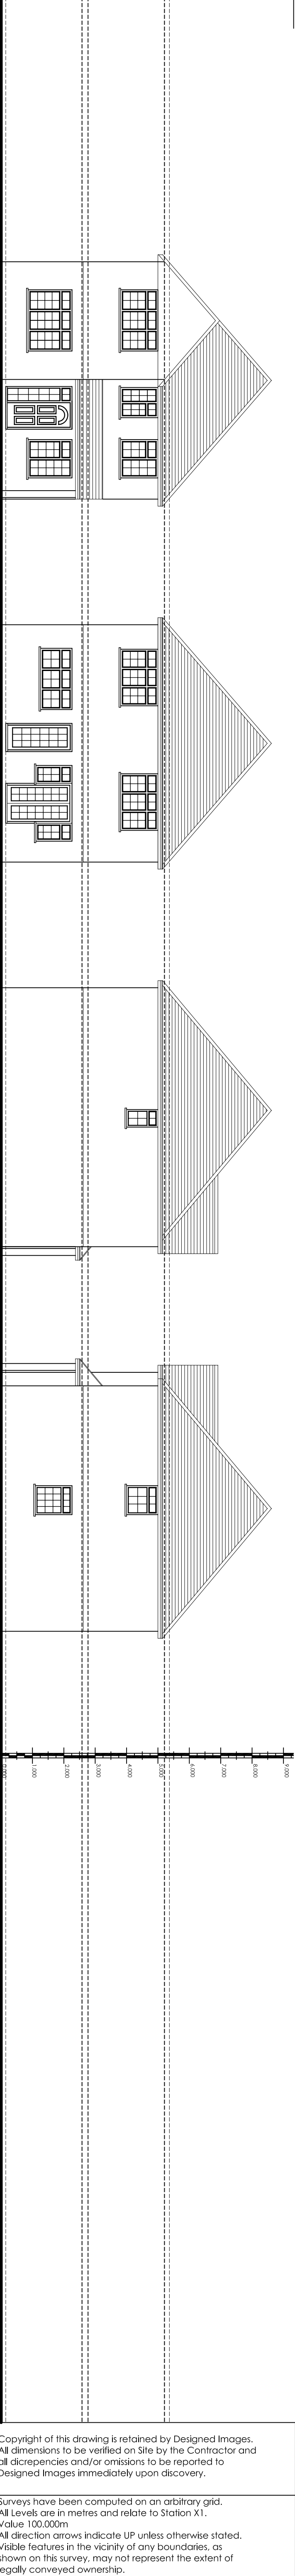

Designed Images architecture • interior design : planning London	Mr + Mrs Indy 2a Lulworth Waye Hayes UB4 0HN Proposed Side/Rear Extension Proposed Plans + Elevations	Job No.	2ALULW	Notes:
		Sheet	1 of 2	
		Draw No.	2ALULW-EPPE02	
		Rev.	01	
		Date	29th July 2017	
23 Little Common, Stanmore, HA7 3BZ Tel: +44 (0)208 416 3913 www.designedimages.co.uk		Scale	1:100 @ A1	Copyright of this drawing is retained by Designed Images. All dimensions to be verified on site by the Contractor and all discrepancies and/or omissions to be reported to Designed Images immediately upon discovery. Surveys have been computed on an arbitrary grid. All levels are in metres and relate to Station X1. Value 100.000m All direction arrows indicate UP unless otherwise stated. Visible features in the vicinity of any boundaries, as shown on this survey, may not represent the extent of legally conveyed ownership.
		Author	BJS	
		Checked	RMK	