



No. 10A Sandy Lodge Way

No. 8-10 Sandy Lodge Way

No. 6 Sandy Lodge Way



Side elevation showing ramp from Sandy Lodge Way


Rev	Date	Description



FLUENT
ARCHITECTURAL DESIGN SERVICES
221 CLARE ROAD, STAINES,
MIDDLESEX, TW19 7EF
TEL: 01784 391674 MOB: 07841 848473
E-MAIL: TOMMILLIN@FLUENT-ADS.CO.UK
WEB: FLUENT-ADS.CO.UK

8-10 Sandy Lodge Way
Northwood

Street Scenes

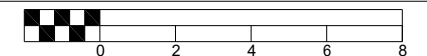

Scale 1:200@A3	Dwg No. FLU.587.17
Date 18.04.16	Rev
Drawn N.Millin	K