



- Existing trees to be retained
- Existing hedgerow
- Proposed Ornamental Hedgerow
Planted at 450mm centres in a double
staggered row. Rows to be 400mm
apart.
- Proposed grass area
- Proposed low groundcover planting
Ultimate plant height is below 1m.
- Block Paving
- Contrasting Block Paving
- Stone Paving Slabs
- Communal Furniture
- Building
- Bin Store

Rev	Date	Description




FLUENT
ARCHITECTURAL DESIGN SERVICES

221 CLARE ROAD, STAINES,
MIDDLESEX, TW19 7EF
TEL: 01784 391674 MOB: 07841 848473
E-MAIL: TOMMILLIN@FLUENT-ADS.CO.UK
WEB: FLUENT-ADS.CO.UK

8-10 Sandy Lodge Way
Northwood

Landscape Plan

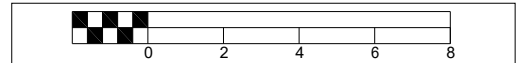

Scale 1:200@A3	Dwg No. FLU.587.19
Date 26.06.18	Rev
Drawn N.Millin	A

8-10 Sandy Lodge Way