


1) BRICKWORK	3) BRICK ARTICULATION - 20mm HIT AND MISS	5) TILED ROOF TO MATCH LOCAL AREA	7) BRICK ON EDGE WITH TWO TILE CREASING	9) TILE HANGING	11) ROOF WINDOWS	13) 1.7m HIGH PRIVACY SCREEN	15) RAINWATER DOWN PIPE
2) SELF-COLOURED RENDER	4) CASEMENT WINDOWS	6) BI-FOLD DOORS	8) CLOSED BOARDED FENCE / GATE	10) FRONT GARDEN WALL	12) BIN STORE	14) ENTRANCE CANOPY - GLASS	16)



15.01 PROPOSED FRONT ELEVATION (ENTRANCE)



15.03 PROPOSED REAR ELEVATION (FACING OPEN LAND)

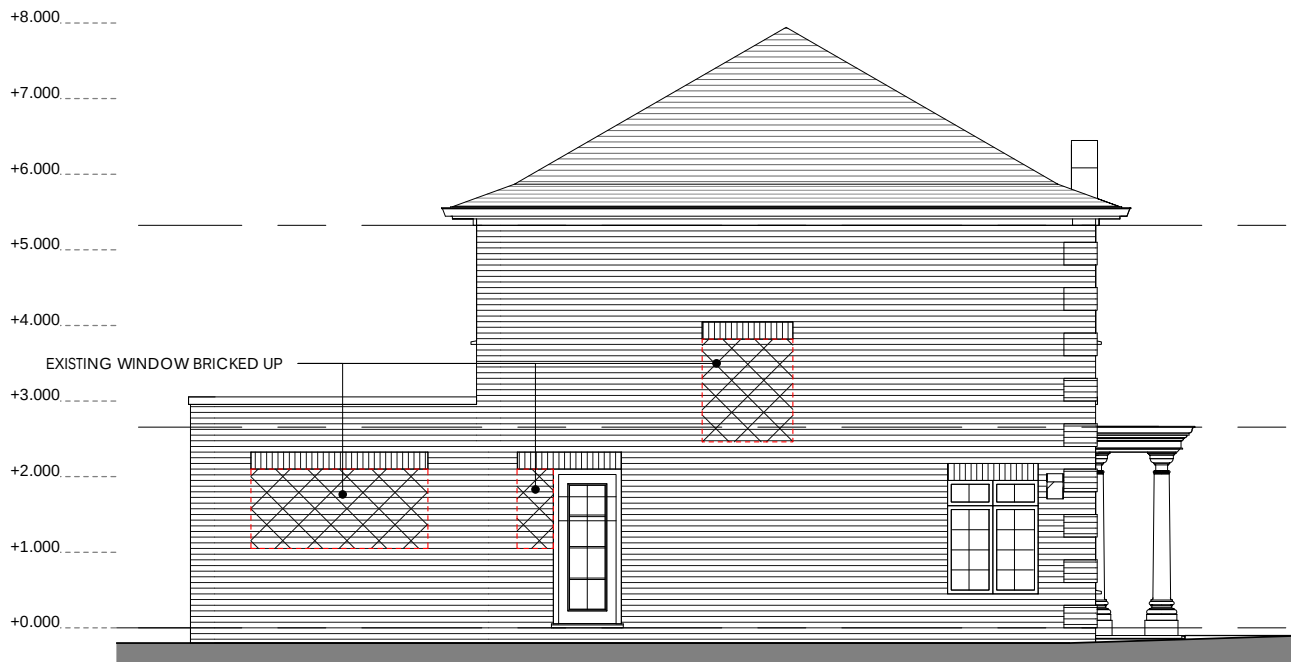

15.02 PROPOSED SIDE ELEVATION (FACING No.17 THE DRIVE)



15.04 PROPOSED SIDE ELEVATION (FACING GARDEN)

C256 - 15 Proposed Elevations (Rev A)

REV	DATE	NOTE
Rev A	03 OCT 17	FORMAL PRE-APPLICATION SUBMISSION

THE CONTRACTOR SHOULD CHECK ALL DIMENSIONS ON SITE.

NO DIMENSIONS TO BE SCALED FROM THIS DRAWING (EXCEPT FOR PLANNING PURPOSES).


NO PART OF THIS DRAWING IS TO BE COPIED OR REPRODUCED WITHOUT THE PRIOR CONSENT OF THE ARCHITECT.

IT IS THE CONTRACTORS RESPONSIBILITY TO ENSURE COMPLIANCE WITH THE BUILDING REGULATIONS.

ALL RIGHTS DESCRIBED IN CHAPTER IV OF THE COPYRIGHT, DESIGNS AND PATENTS ACT 1988 HAVE GENERALLY BEEN ASSERTED. ©

HOUSEHOLDER PLANNING SUBMISSION

scale 1:100 @ A3

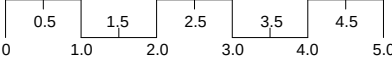

Project: No.4 GEORGIAN CLOSE, ICKENHAM, UB10 8DZ

C256 - 15 Proposed Elevations (Rev A)

Client: Nav & Nikki Riyait

Scale @ A3: 1 : 100 Date: July 2016

TENPOINT FIVE architecture 184 WHITTINGTON WAY, PINNER, HA5 5JY T: 020 8429 9206 E: MAIL@TENPOINTFIVE.CO.UK