


Background size

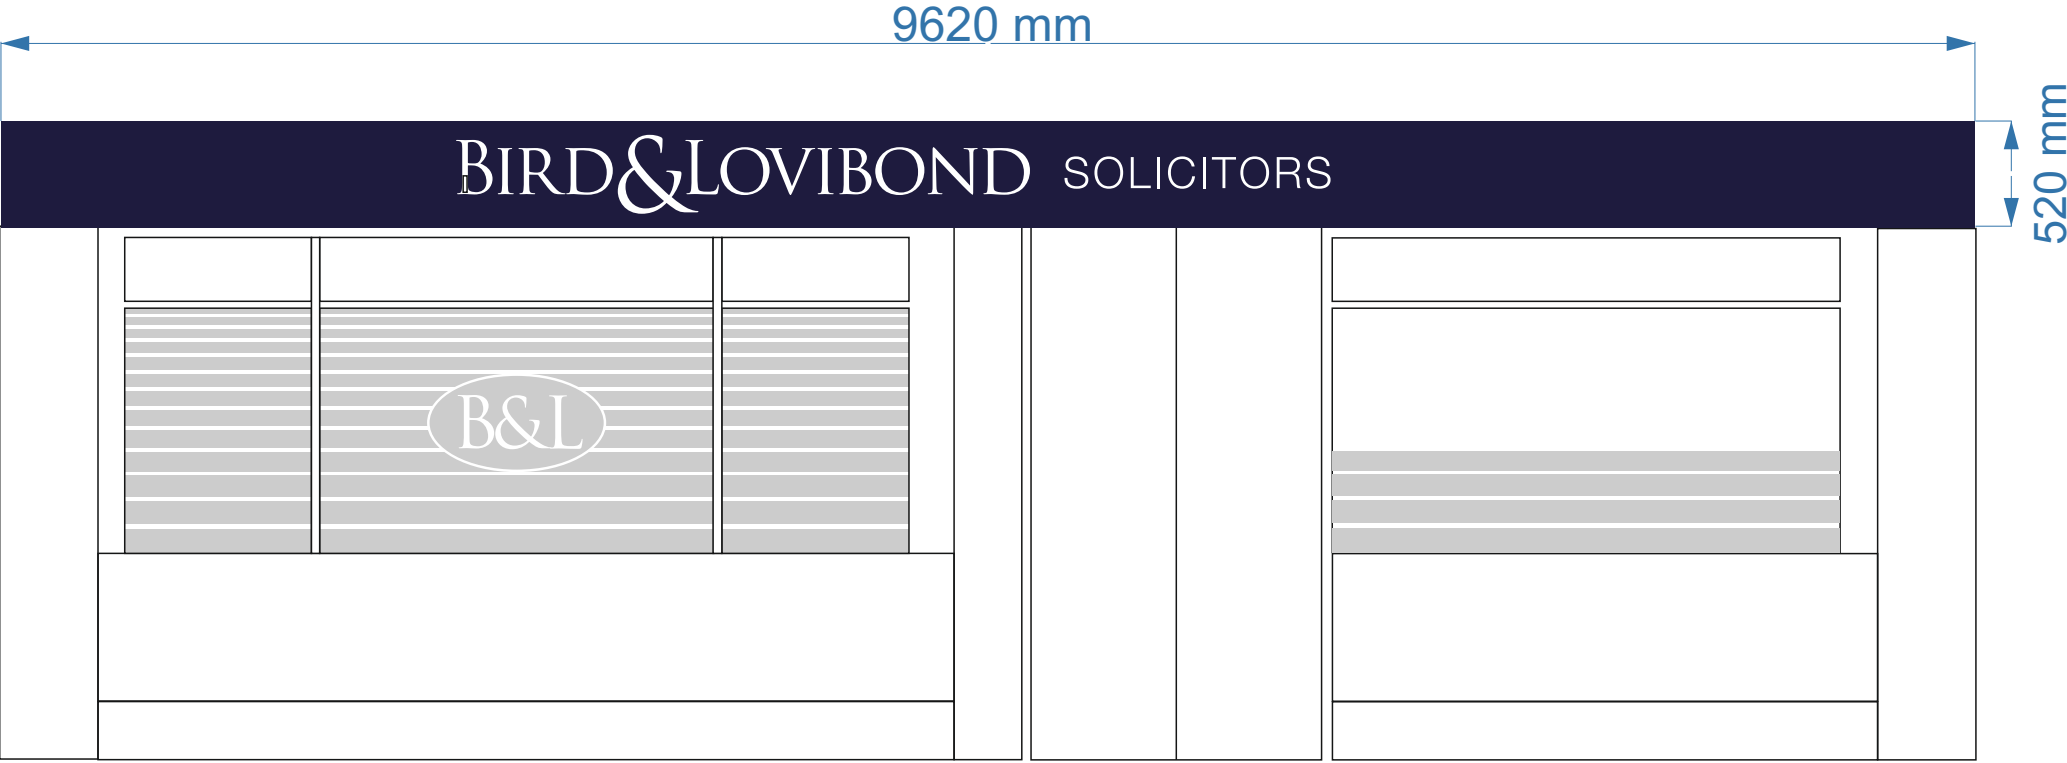


Details of the materials

3MM Aluminium Tray background
Colour: Blue RAL 5013




Aluminium tray thickness

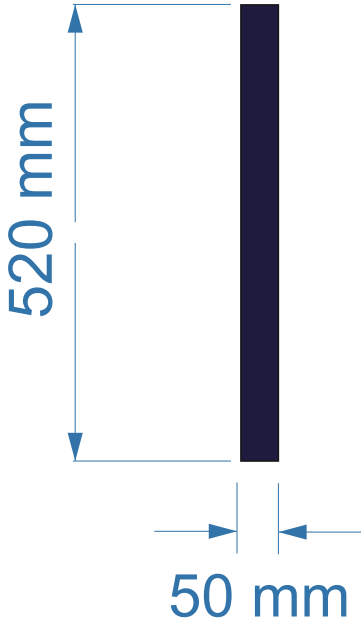

White 20mm PVC letters

20 mm

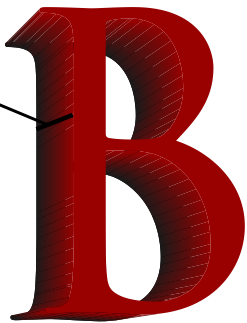

2796 mm

389 mm
BIRD & LOVIBOND

1296 mm
SOLICITORS
159 mm



Ecolux LED trough light

The light will be fit 50mm above the sign

