




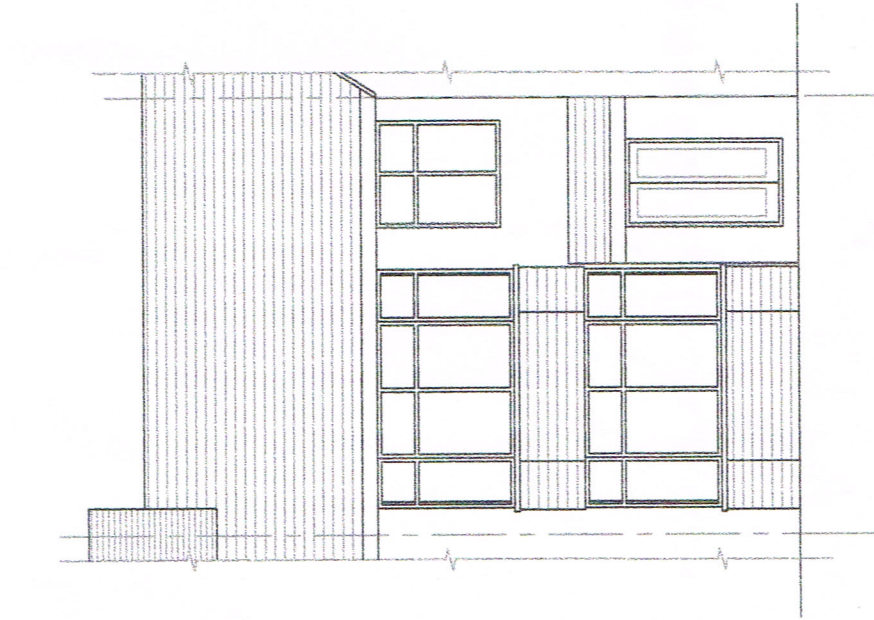


EXISTING FRONT ELEVATION
SCALE 1 : 100

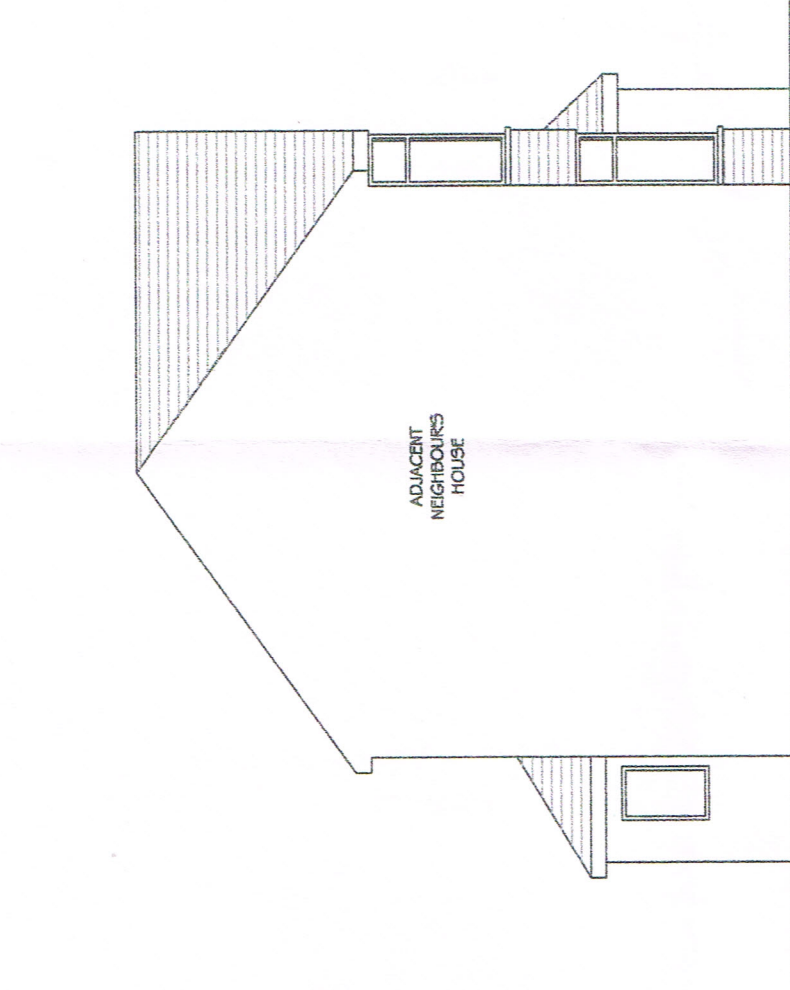

EXISTING SIDE ELEVATION
SCALE 1 : 100

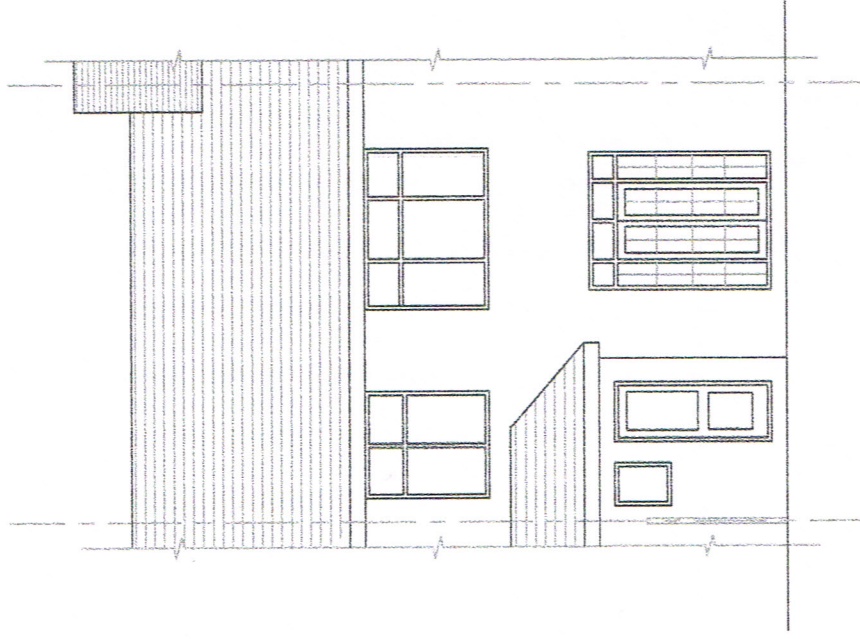

EXISTING REAR ELEVATION
SCALE 1 : 100

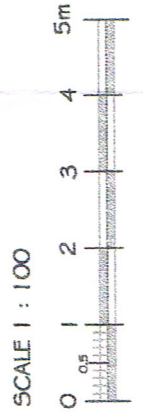

	Job	16 Victoria Avenue, Uxbridge, UB10 9AQ			Date	Reviewed
	Client	Rear Extension				
	Drawn	S Enman				
	Checked					
	Drawn	Existing Elevations			Scale	1 : 100 @ A3
	Checked	October 2017			Drawn No.	535/02