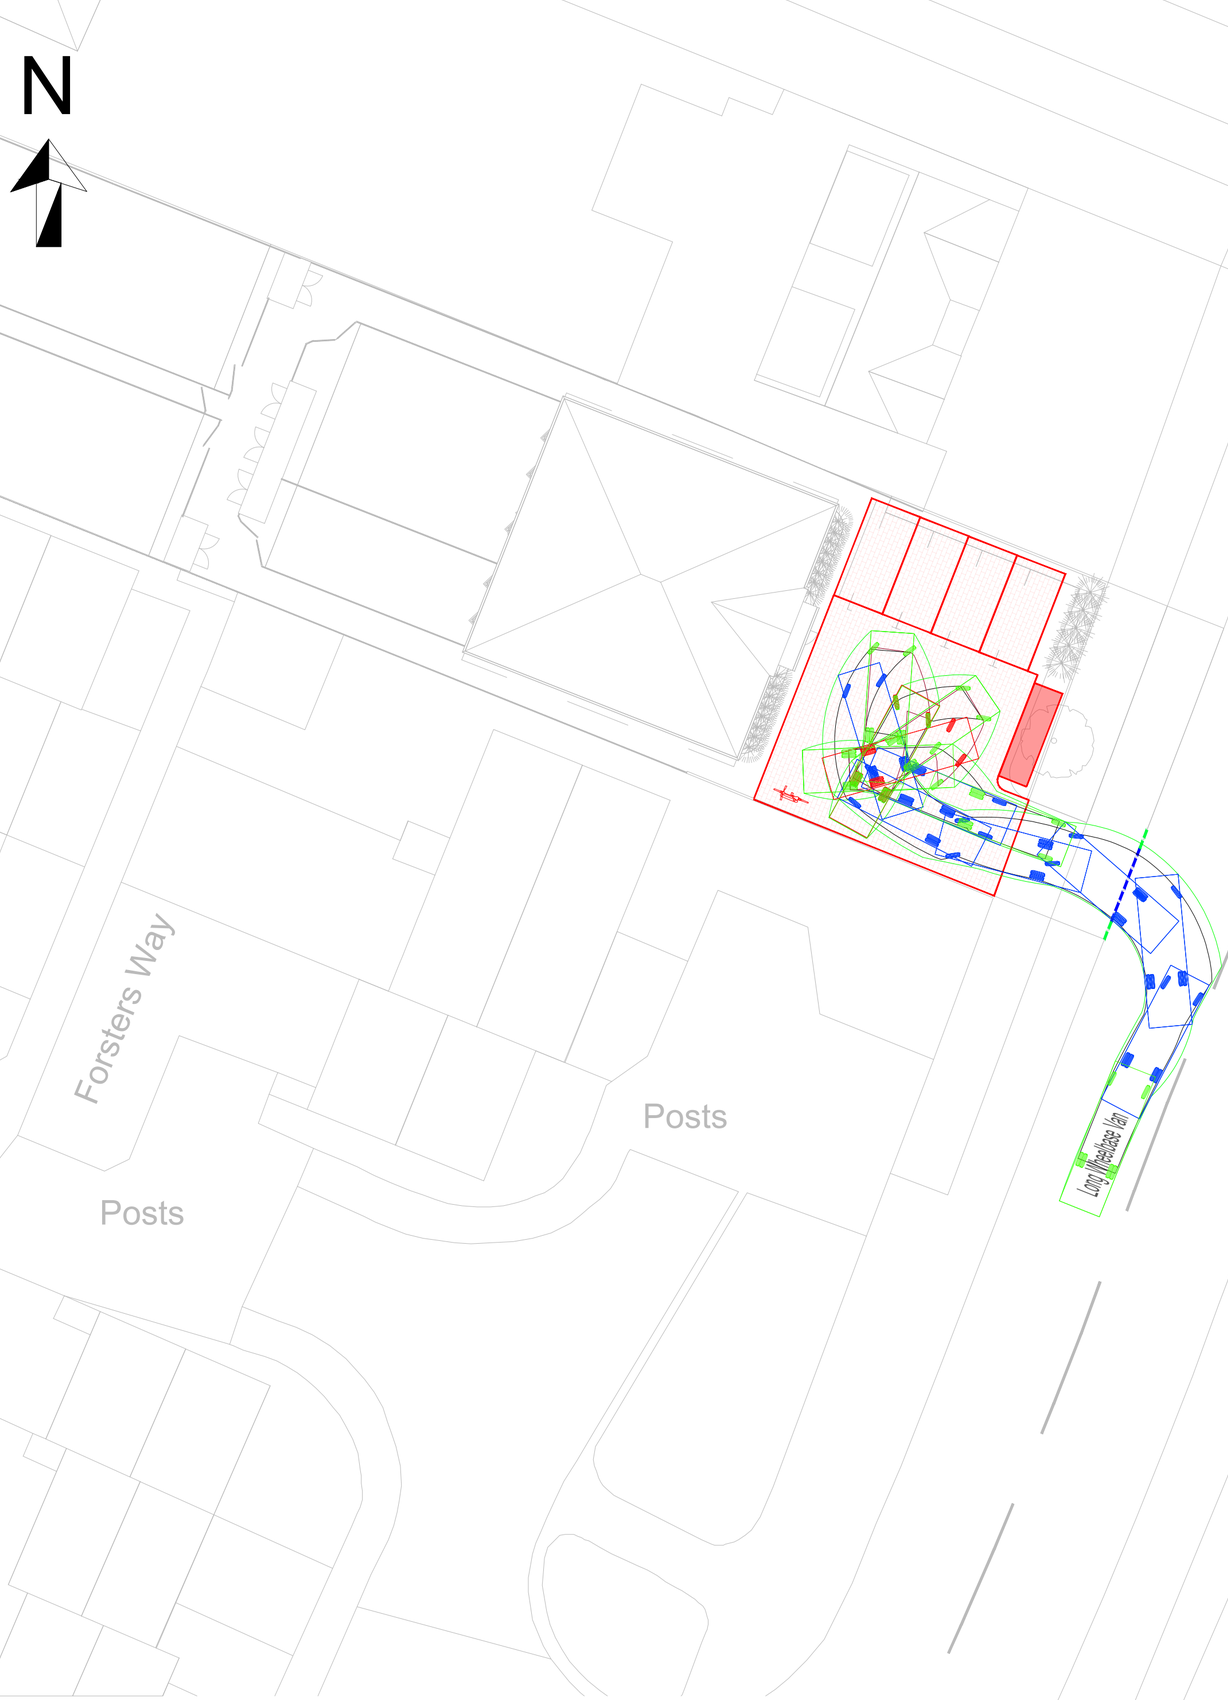

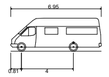

Long Wheelbase Van	
Overall Length	6.950m
Overall Width	1.990m
Overall Body Height	2.544m
Min Body Ground Clearance	0.316m
Track Width	1.865m
Lock to lock time	4.00s
Kerb to Kerb Turning Radius	6.500m

Rev	Date	Description	Drn	Chk	App
-	20.01.26	ORIGINAL ISSUE	KJ	AP	AP

MAGNA TRANSPORT PLANNING LTD

Client

-

Project

25 YEADING LANE,
HAYES

Drawing Title

SWEPT PATH ANALYSIS
DELIVERY VAN

Drawing Status

FOR INFORMATION

Drawn	Designed	Date	Scale	Size
KJ		JAN 2026	1:200	A2

Drawing No.

25-846-TR02

Rev

-

PLOT DATE: 20 January 2026 10:56:30