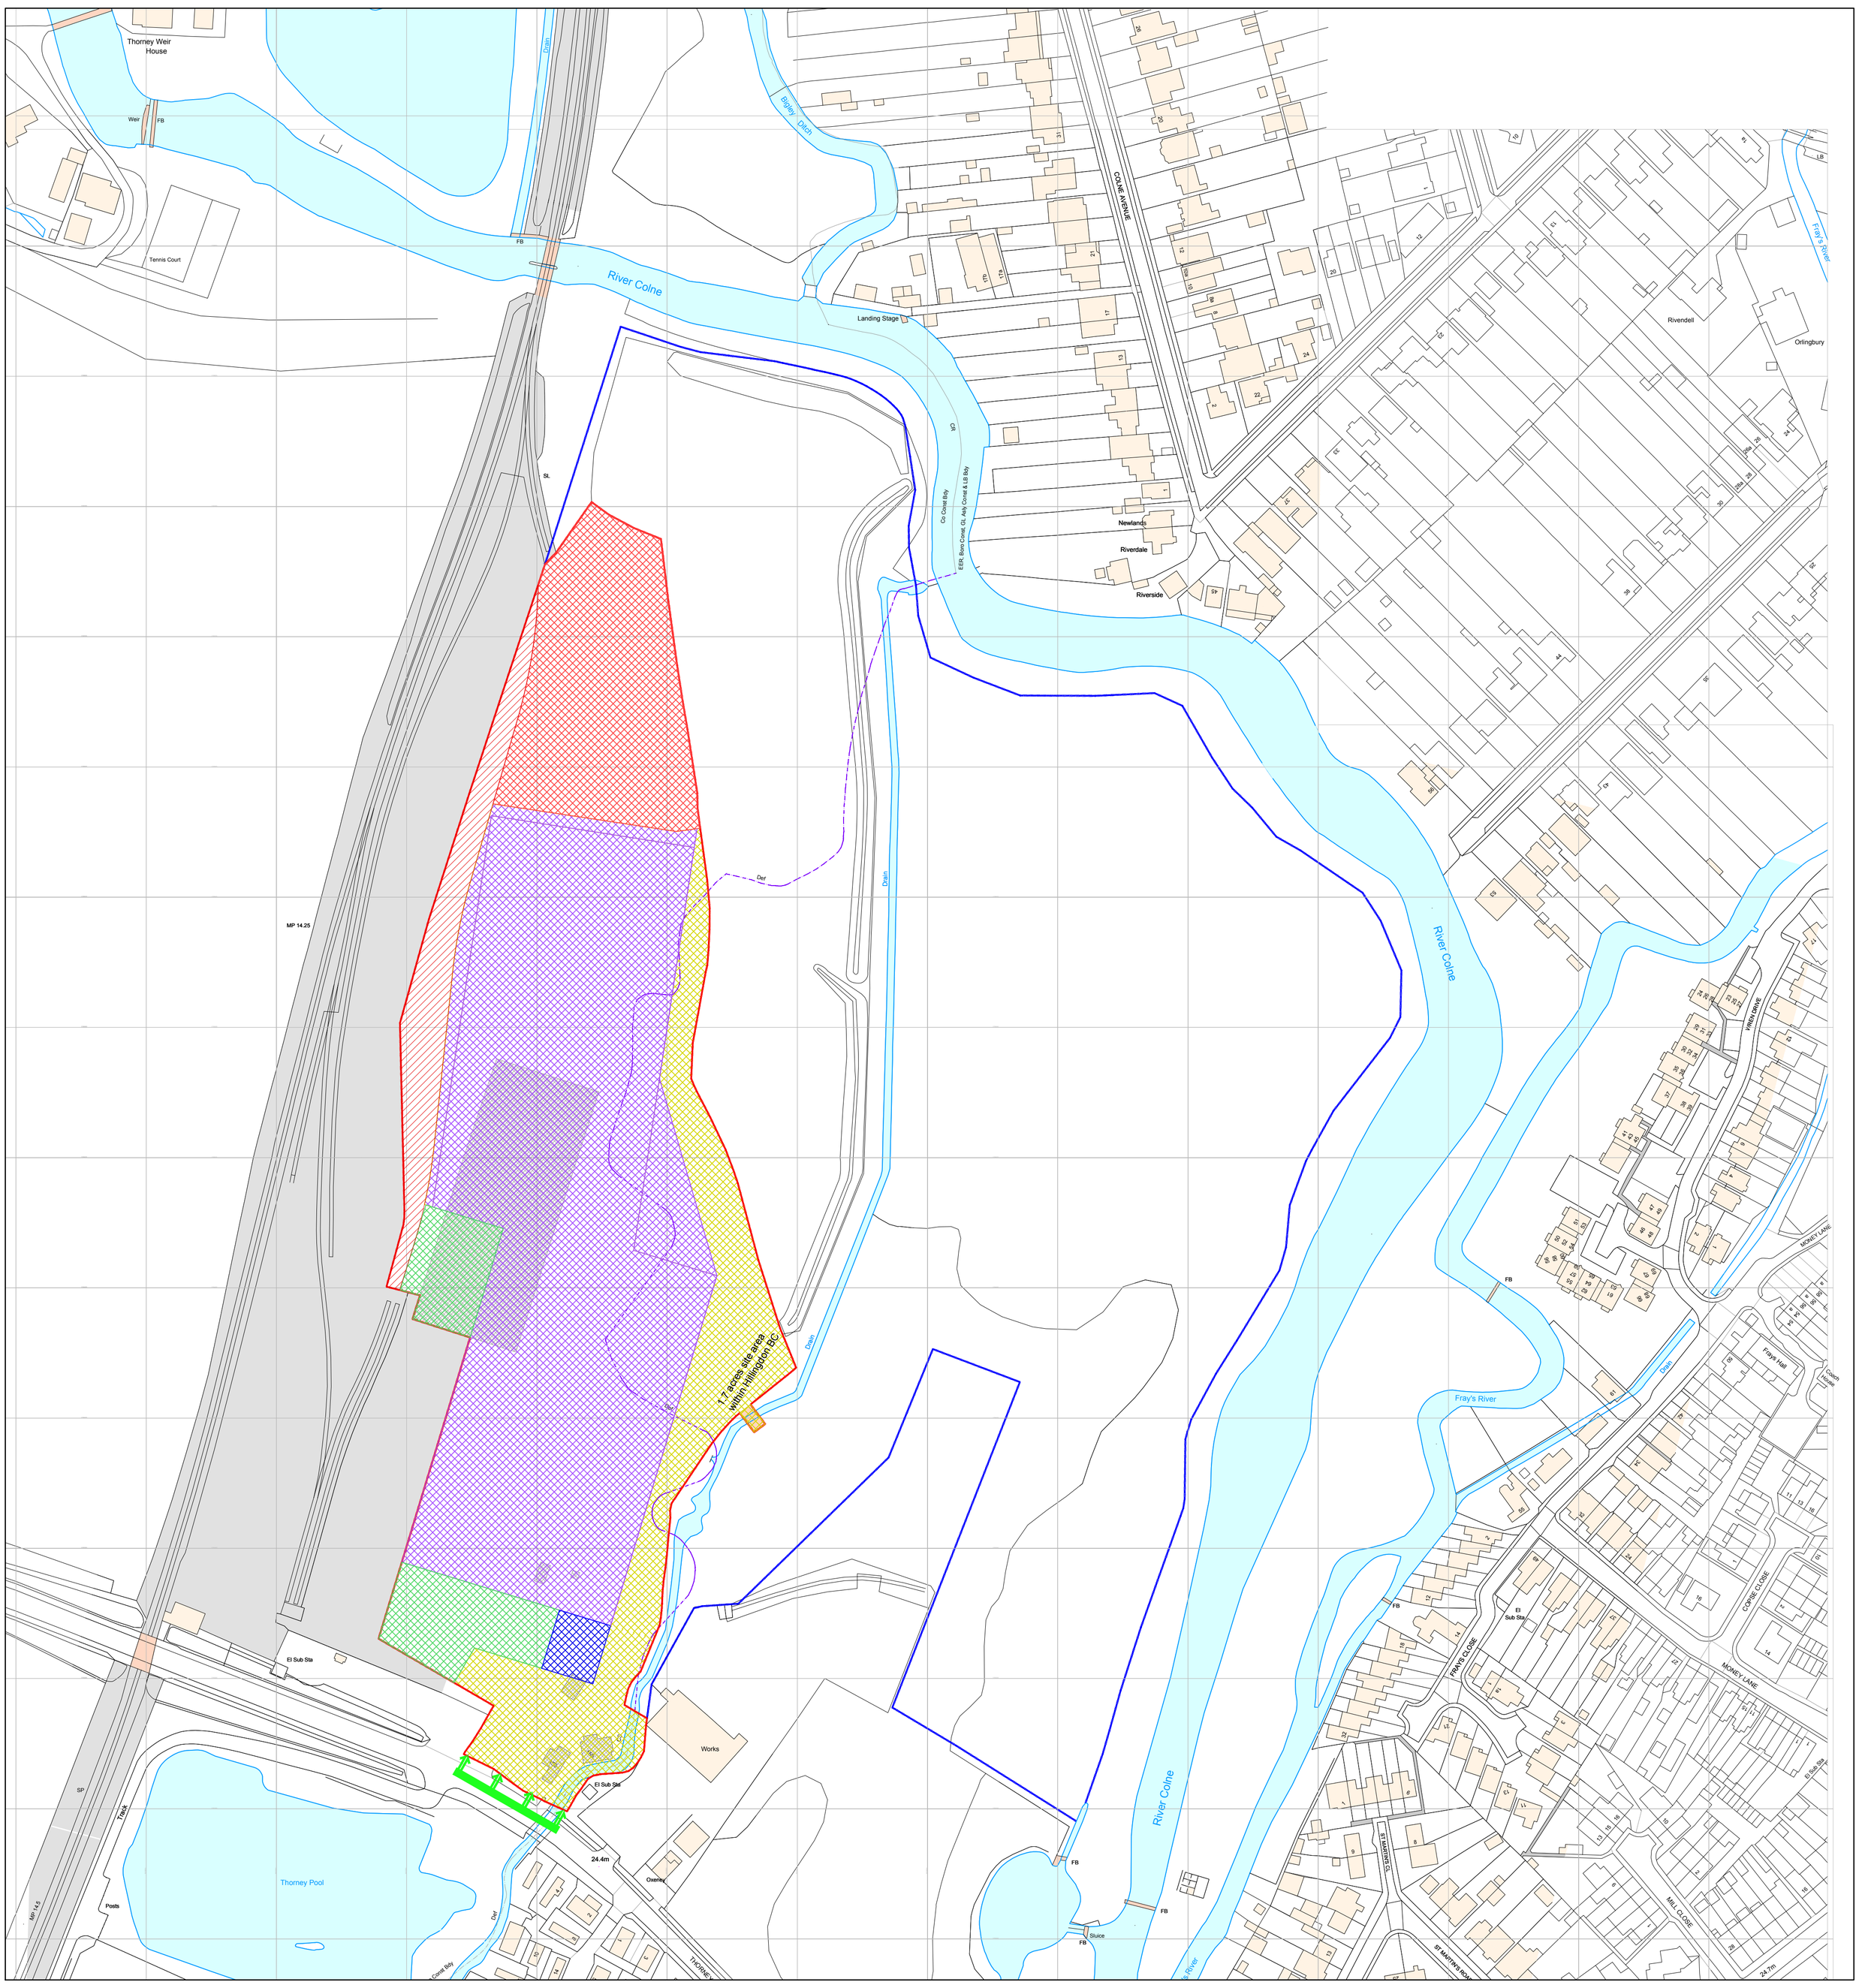


KEY: parameter building heights

- Building Parameter Height 25m (51.00 AOD)
- Building Parameter Height 15m (41.00 AOD)
- Building Parameter Height 5m (31.00 AOD)
- No Build Zone

NOTE: parameter building heights are recorded from proposed site datum level of 26.00 AOD

- Site area for Substation
- Site area for relocated railhead
- Existing buildings demolished
- Site Boundary
- Other land in the same ownership
- Council boundary
- Zone for site access

10 20 30 40 50 60 70 80 90 100 Metres
Drawing Scale 1:1250

| Revision | Notes | Date | Checked by |
|---|---|---|---|
| P06 | Topographical survey info included | 12.11.2020 | AN |

Project: Link Park Heathrow - Iver

Date: 07.04.2020
Drawn: AN
Checked: NW
Scale: 1:1250 (@ A1)

Client: LINK PARK LLP

Title: Parameter Plan 01 Site Layout

Status: OUTLINE PLANNING

Drawing: 0485 A03-111 Rev: P06

NWA Chartered Architects
Nicholas Webb Architects plc
The Old Dairy
Harpenden bury Farm
Redbourn
Hertfordshire AL3 7QA
Tel: 01582 792 500

© Copyright NWA plc