

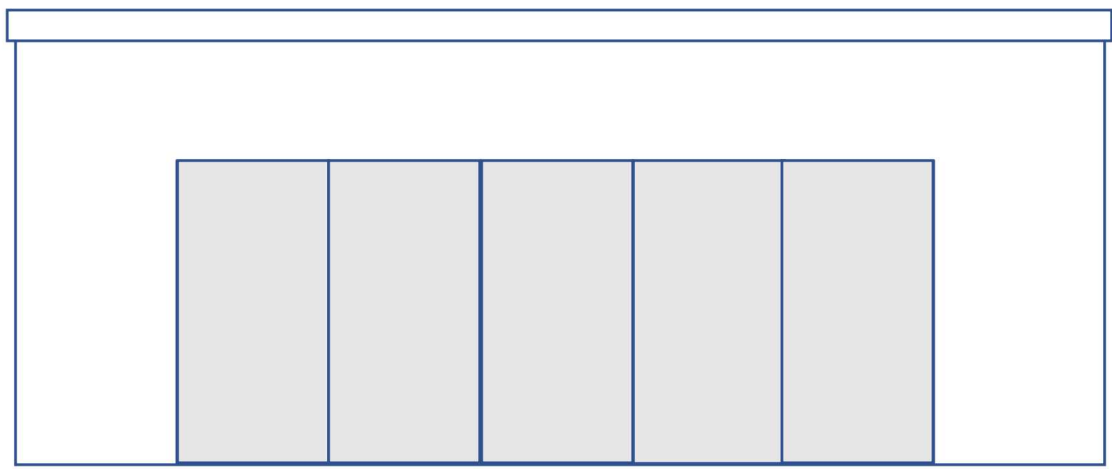


Metric Scale 1:50
Standard A4

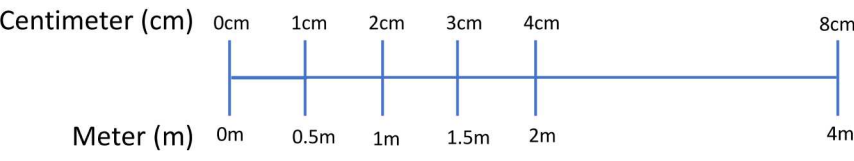


Front Elevation

Metric Scale 1:50
Standard A4

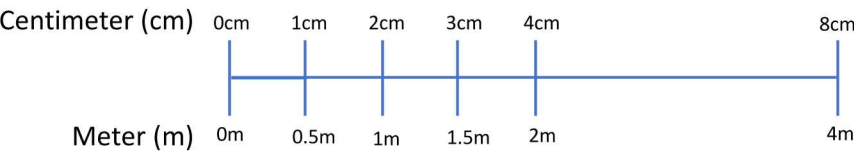


Metric Scale 1:50
Standard A4

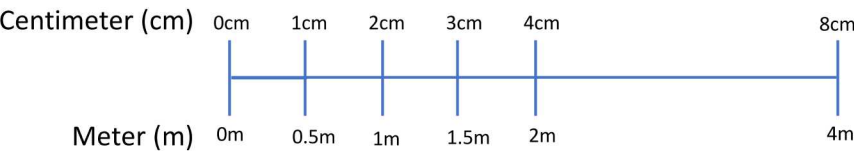



Side Elevation (Right)

Metric Scale 1:50
Standard A4

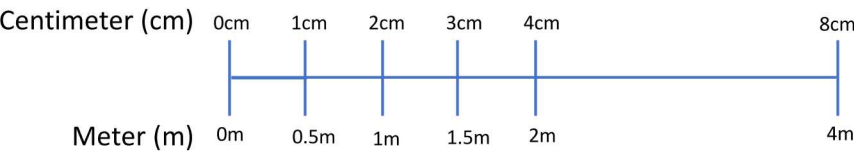

Side Elevation (Left)

Metric Scale 1:50
Standard A4

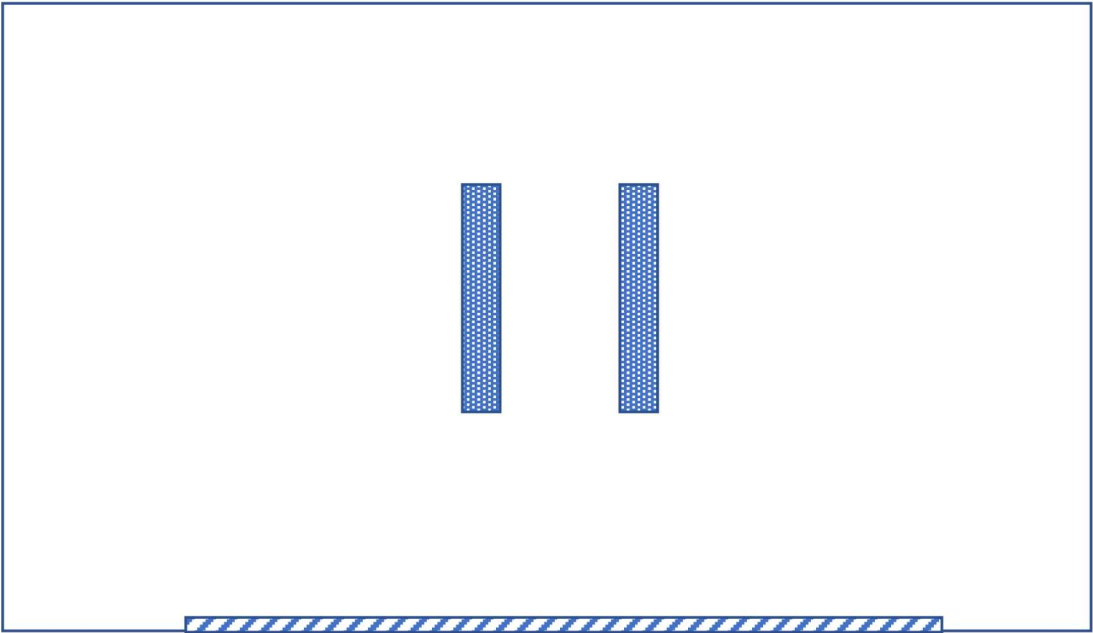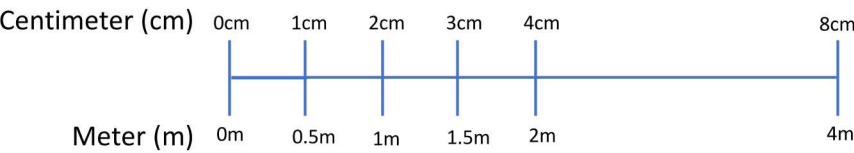

Key

 Skylight

 Bifold Door

Print A4 (do not scale)

Floor Plan

Metric Scale 1:200
Standard A4

